

SKILLING, HELLE, CHRISTIANSEN, ROBERTSON — Structural & Civil Engineers

PROJECT THE WORLD TRADE CENTER | TITLE FLOOR TRUSS DETAIL 10.8 | DATE 3-19-69

REVISIONS

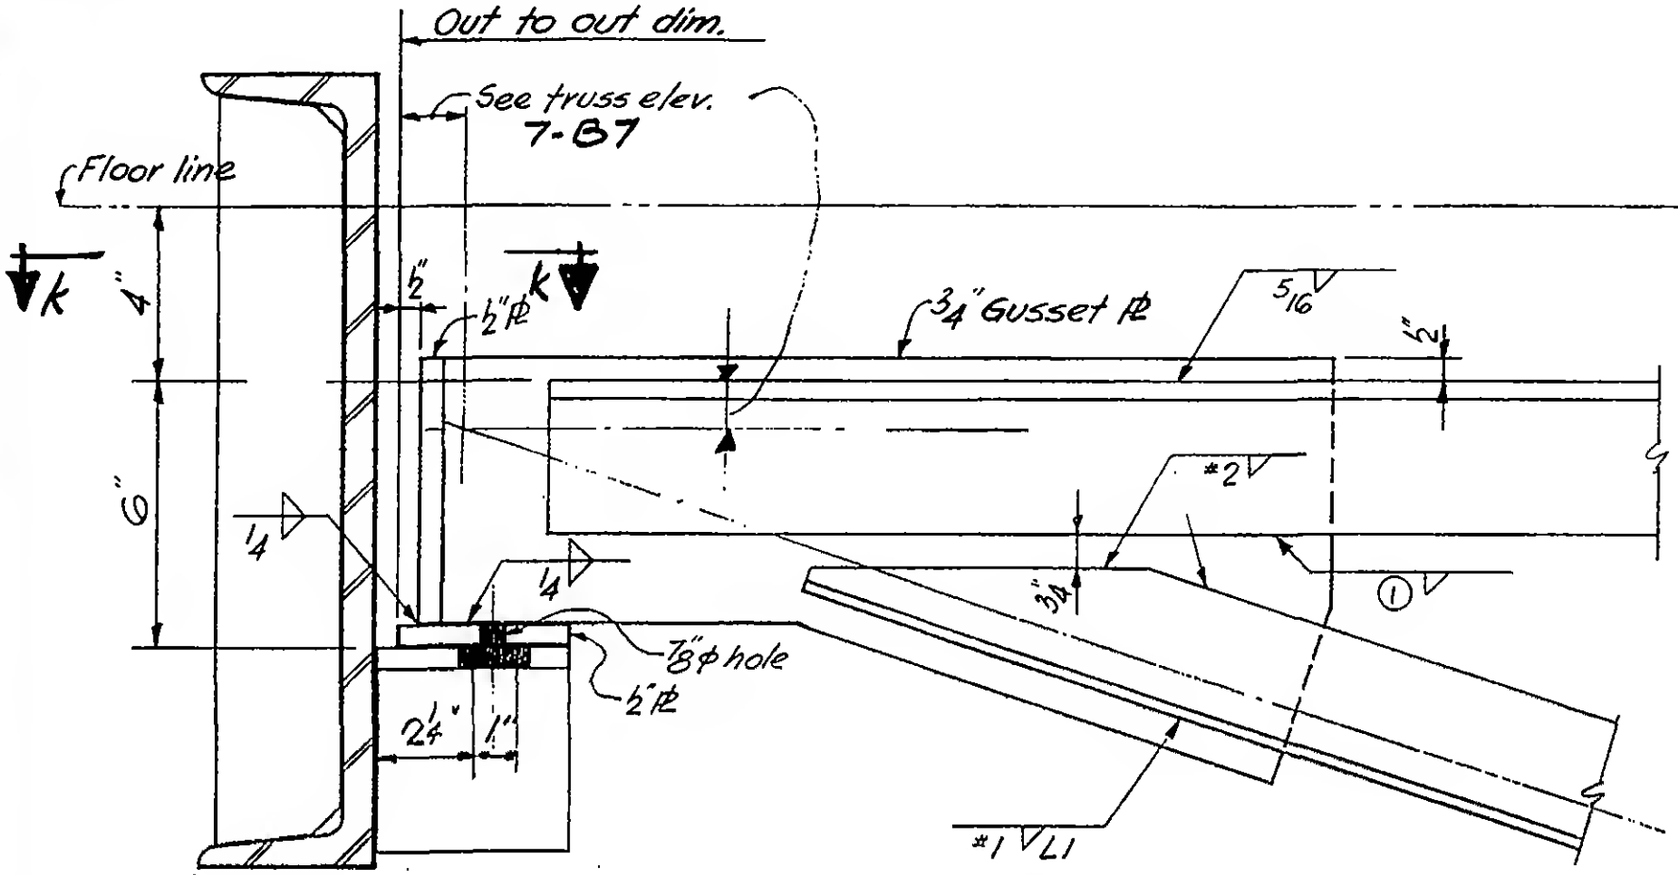

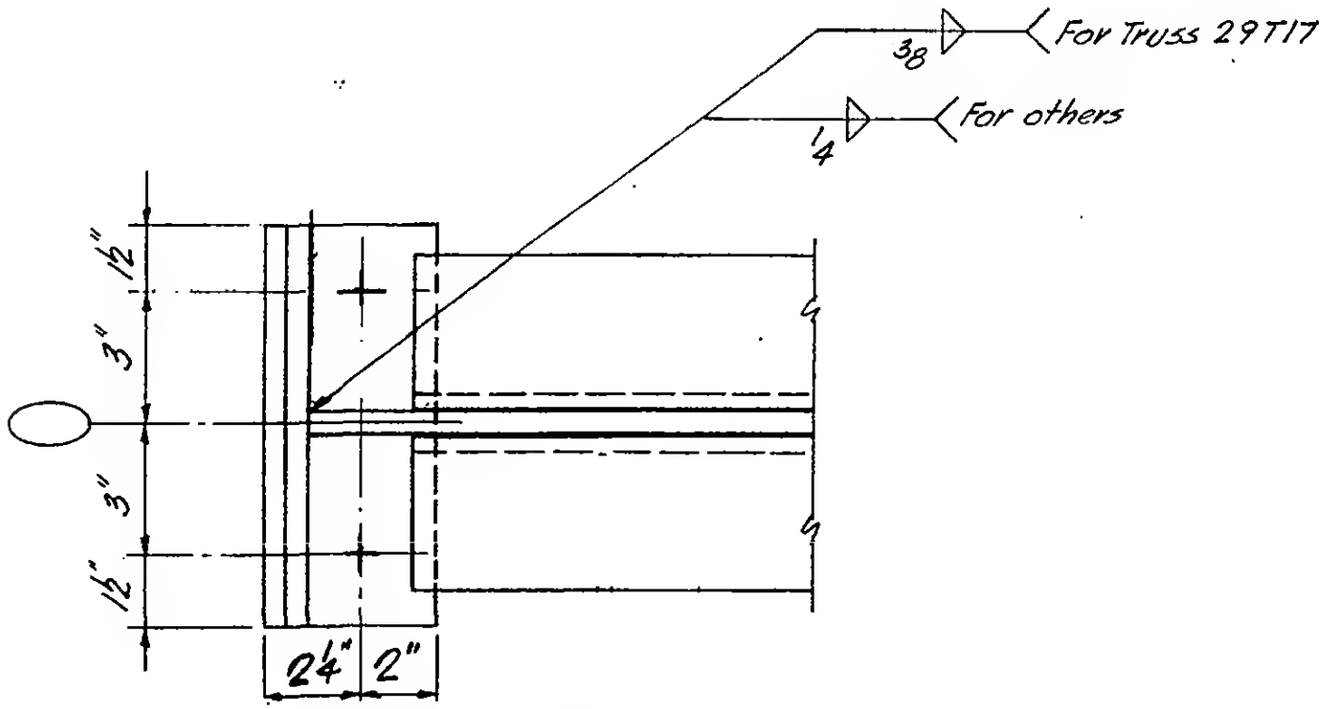

Plan Section k-k

see table detail 10.1 for welds.

7-B8-10.8

LICENSED PROFESSIONAL ENGINEER
LESLIE E. ROBERTSON
No. 34360
UNIVERSITY OF THE STATE OF NEW YORK

DESIGNED K. Ibwang
DRAWN J. Griclus
REVIEWED W. Brewer