

SKILLING, HELLE, CHRISTIANSEN, ROBERTSON — Structural & Civil Engineers

PROJECT: THE WORLD TRADE CENTER | TITLE: FLOOR TRUSS DETAIL 16.1-16.6 | DATE: 3-19-69

REVISIONS

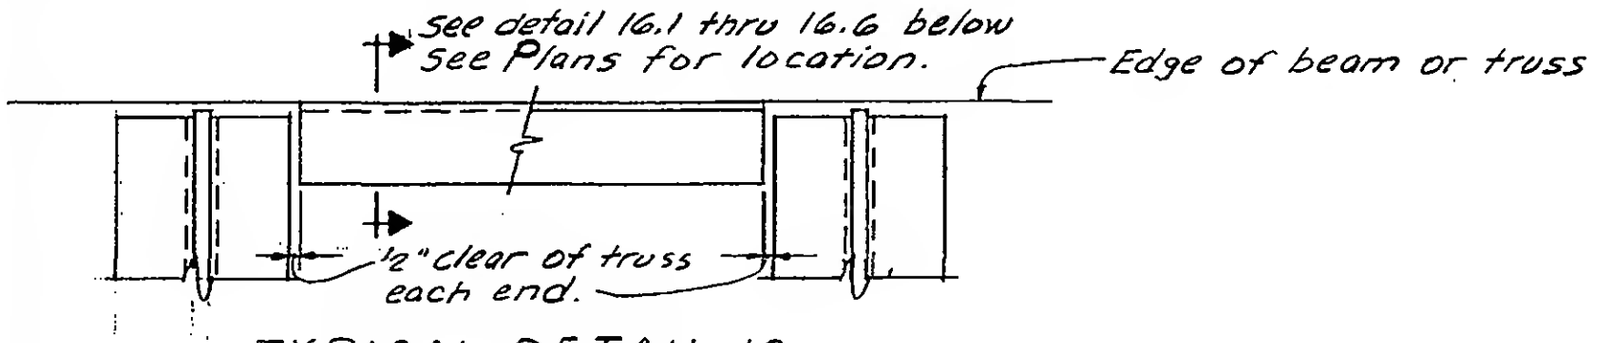


TYPICAL DETAIL 16

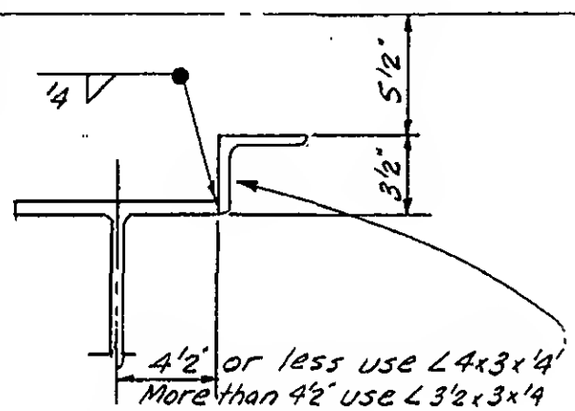


Detail 16.1

Typical East & West core perimeter floors 10, 11 & 12

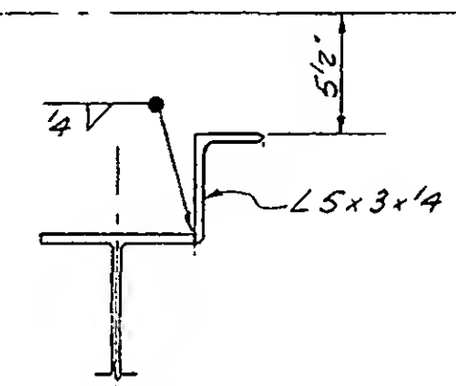


Detail 16.2

Typical South core perimeter floors 10, 11 & 12

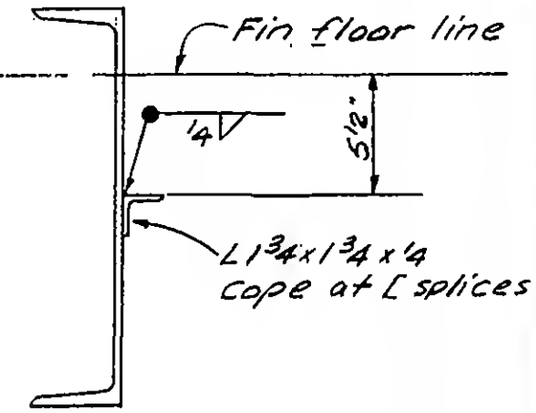


Detail 16.3

Typical East & West core perimeter floor 13

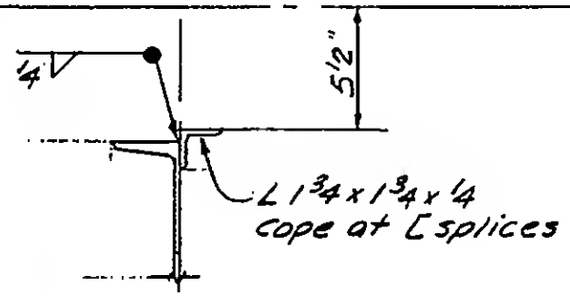


Detail 16.4

Typical North & South core perimeter floor 13

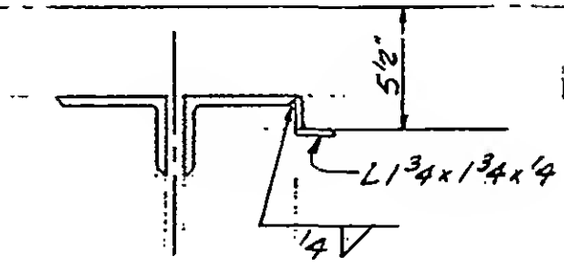

Detail 16.5

Typical trusses 29T6, T9 & T24

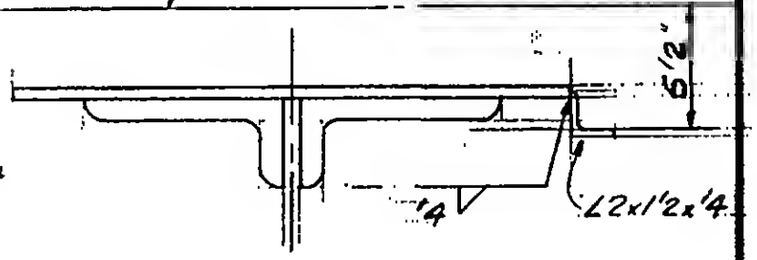

Detail 16.6

Typical trusses 29T5

LICENSED PROFESSIONAL ENGINEER — LESLIE E. ROBERTSON — No. 34360 — UNIVERSITY OF THE STATE OF NEW YORK

DESIGNED

DRAWN A.L. FRANQUI

REVISED W. Brewer R.

7-B8-16.1