
SKILLING HELLE CHRISTIANSEN ROBERTSON — Structural & Civil Engineers

PROJECT: [illegible] CENTER | TITLE: FLOOR TRUSSES CONNECTION DETAILS | DATE: 5/15/69

REVISIONS

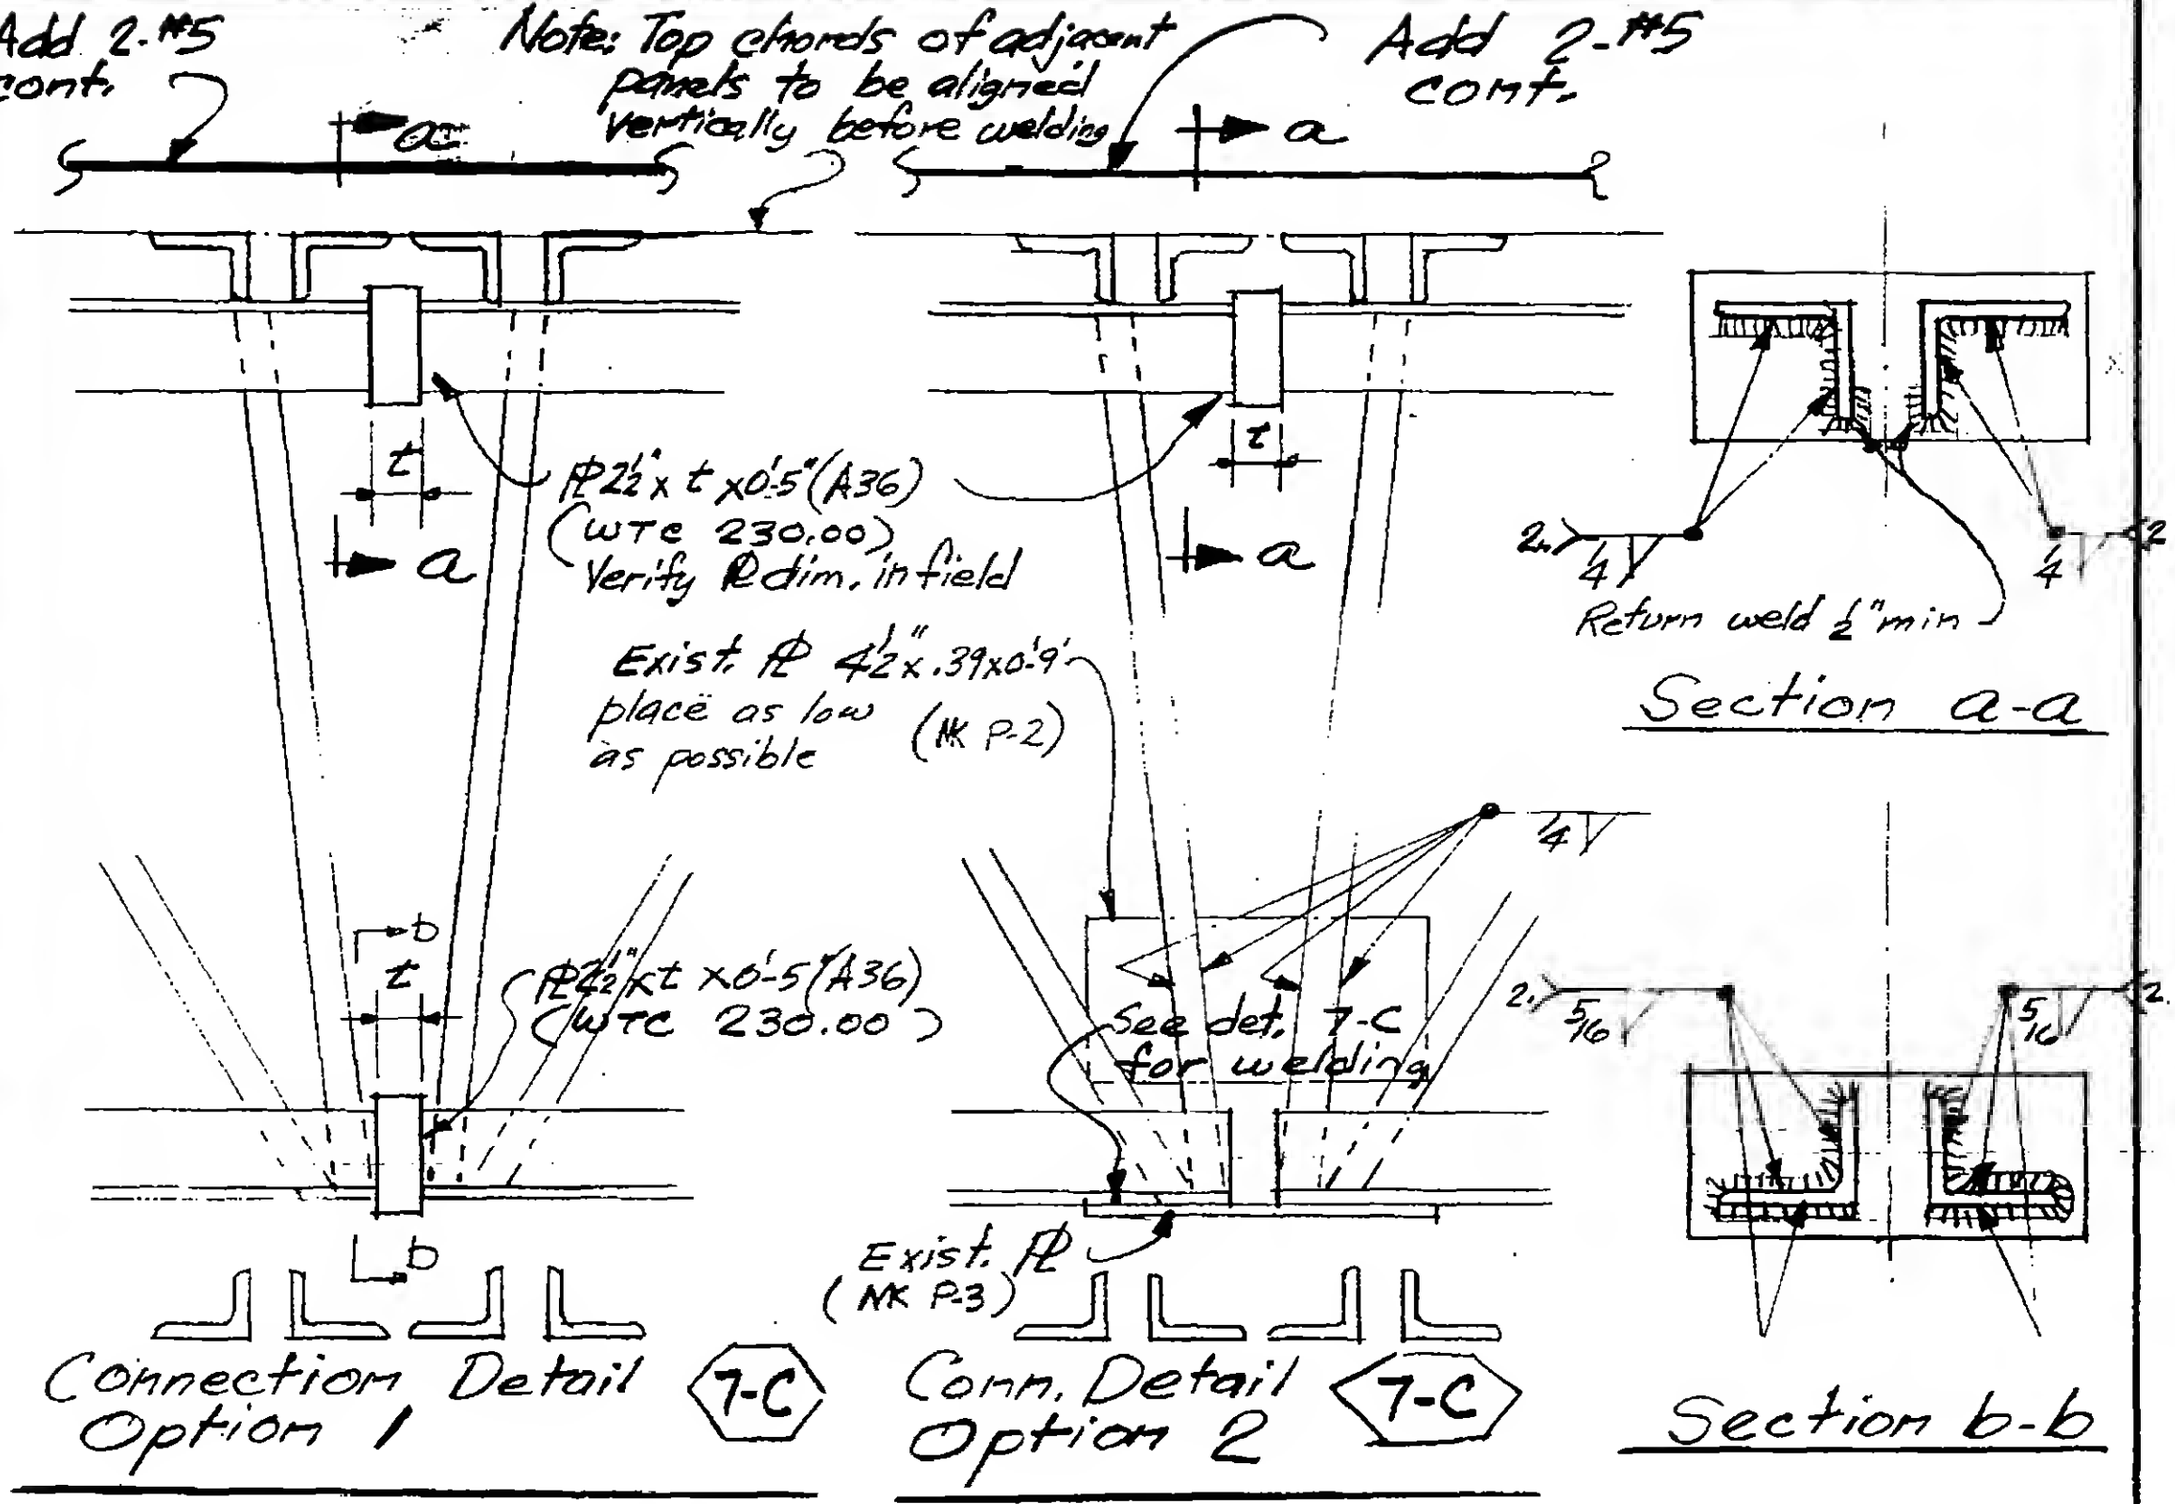

Notes: 1. "t" to be determined from field measurements (t = 1" ±)
2. Use E80xx electrodes for field welds indicated.

DESIGNED E.C
DRAWN
REVIEWED W.B

7-C/1