
SKILLING, HELLE, CHRISTIANSEN, ROBERTSON — Structural & Civil Engineers


PROJECT THE WORLD TRADE CENTER | TITLE FLOOR TRUSS CONNECTION DETAILS | DATE 3-26-69

REVISIONS

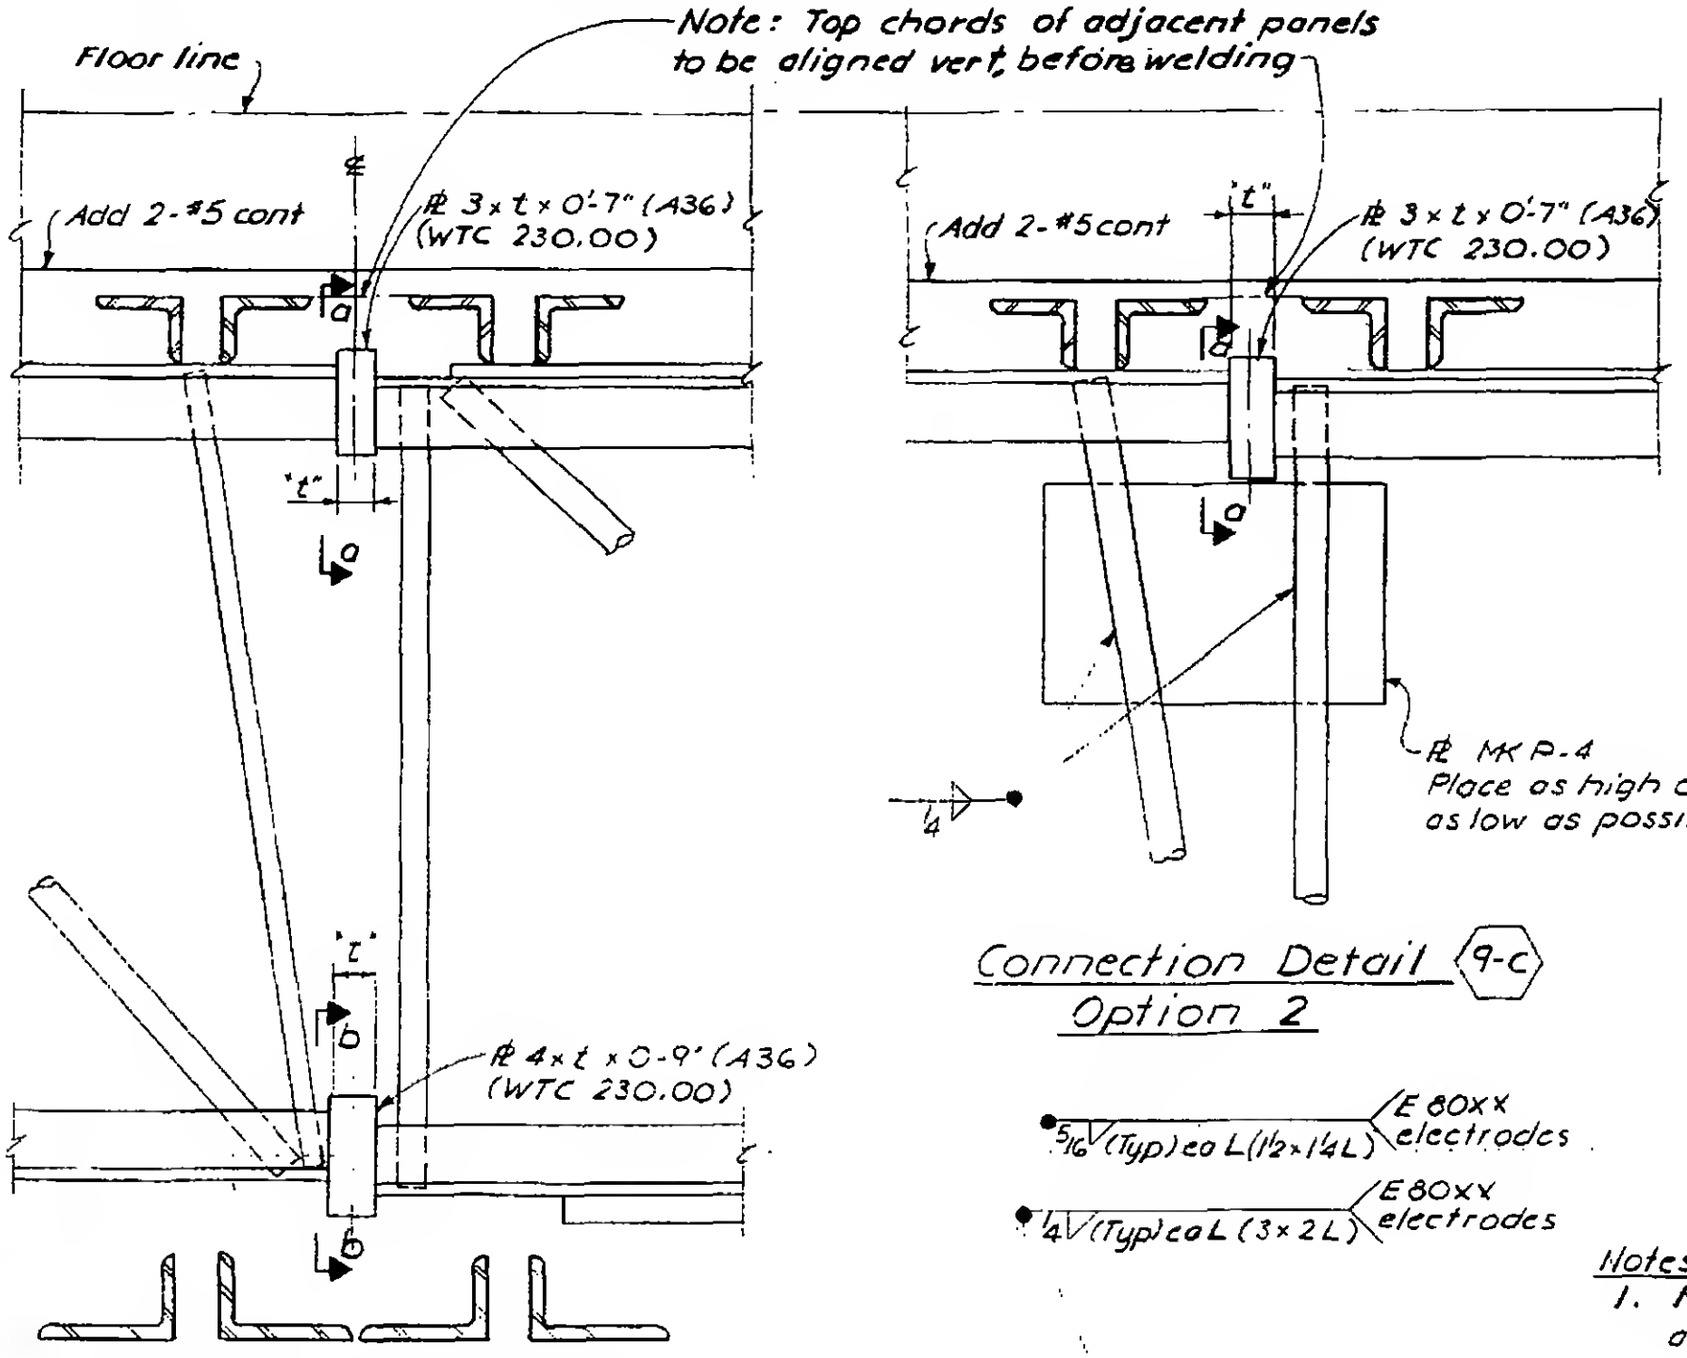


Connection Detail 9-c Option 1

Connection Detail 9-c Option 2

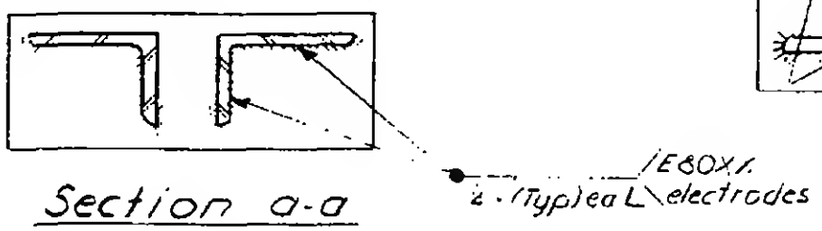

Section a-a

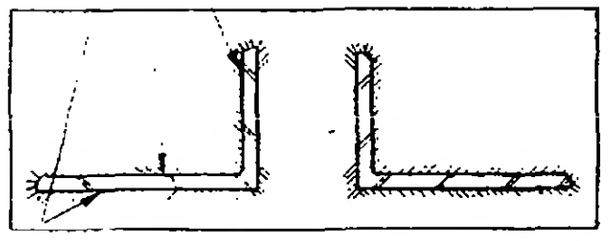

Section b-b

Notes:
1. Remainder of details and parts not shown same as Detail 9-C, Dwg CD-203.
2. "t" to be determined from field measurements.

LICENSED PROFESSIONAL ENGINEER — LESLIE E. ROBERTSON — No. 34360 — UNIVERSITY OF THE STATE OF NEW YORK

DESIGNED

DRAWN F. Smith

REVIEWED

9 - C/1