
SKILLING - HELLE - CHRISTIANSEN - ROBERTSON — Structural & Civil Engineers

PROJECT THE WORLD TRADE CENTER | TITLE FLOOR PANEL DR1 | DATE 10-20-67

REVISIONS

1-3-68
1-26-68
4-1-68
4-15-68
7-22-68
10-15-68

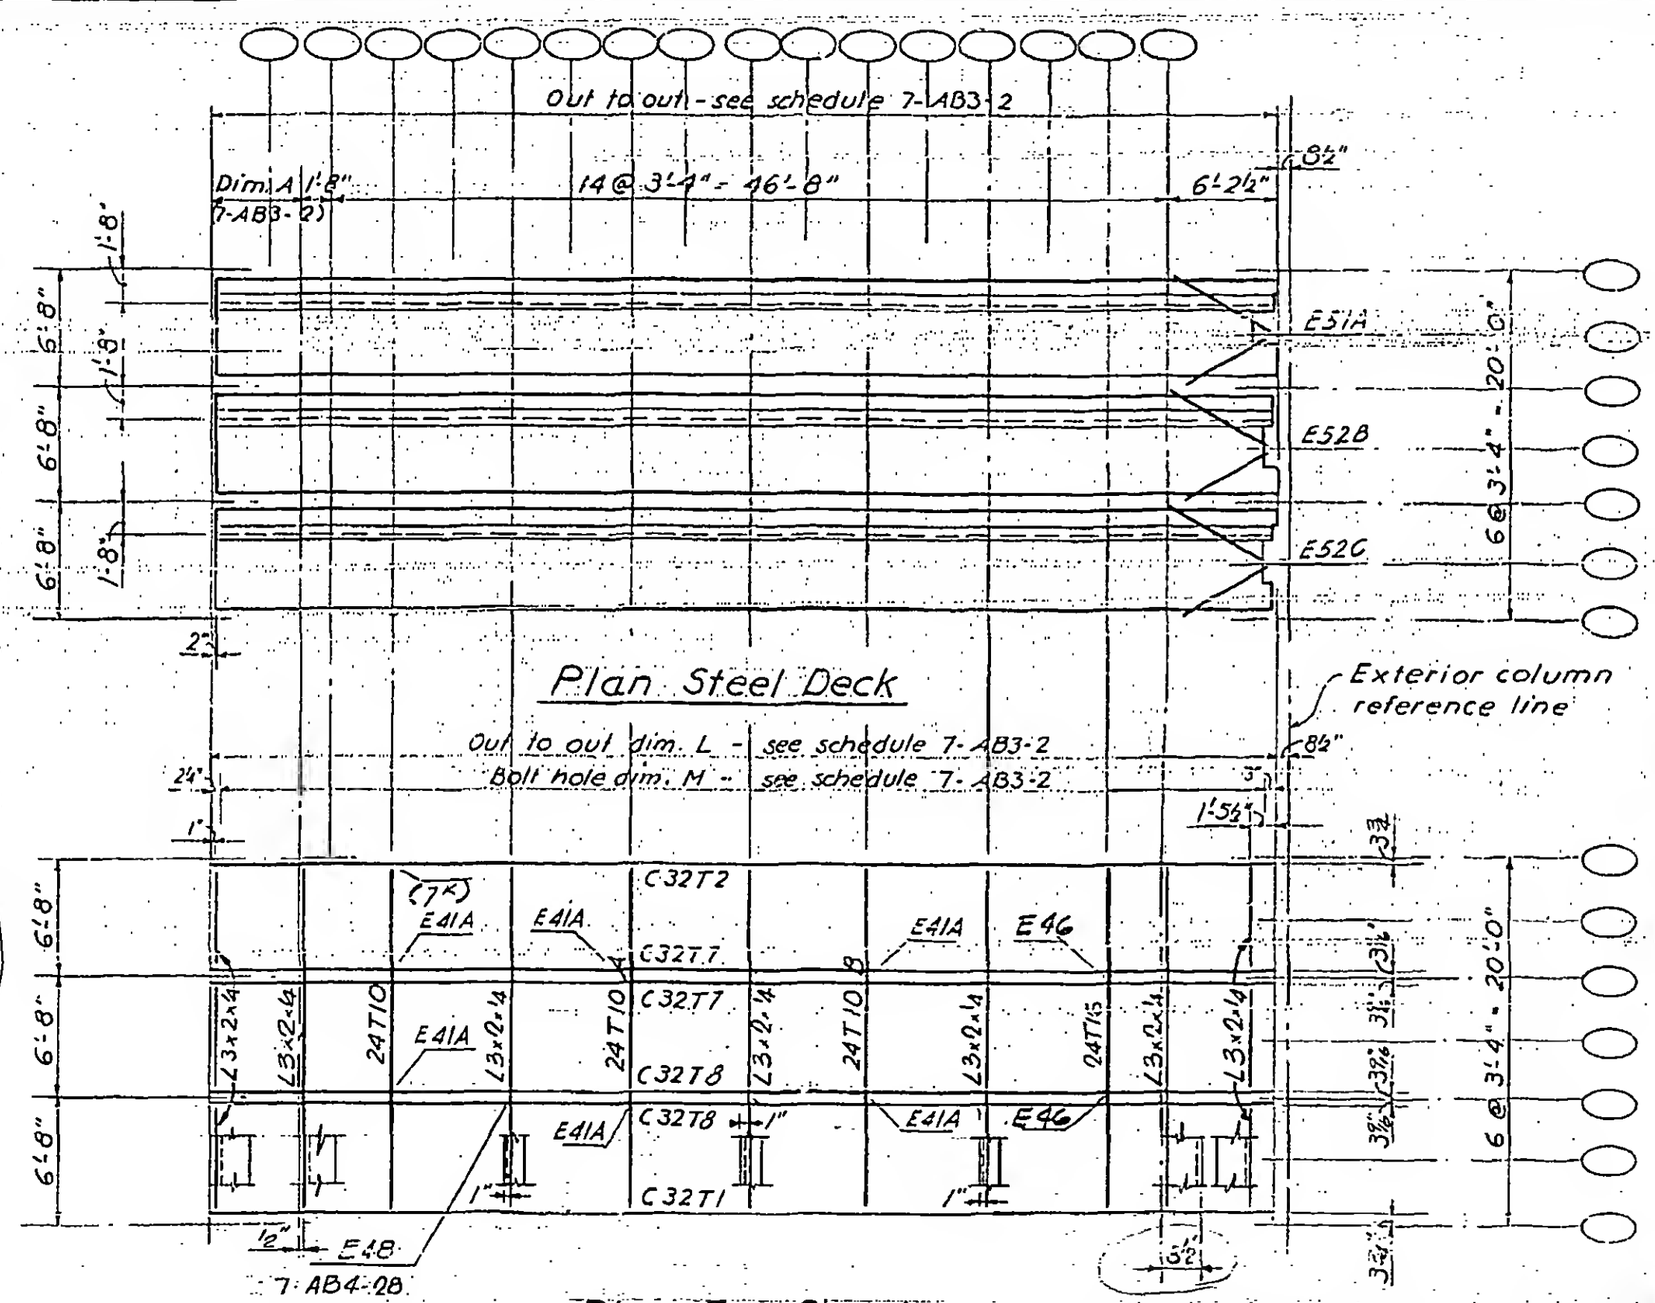

Plan Steel Deck

Out to out dim. L - see schedule 7-AB3-2
Bolt hole dim. M - see schedule 7-AB3-2

Plan Top Chord

E46 see 7-AB4-22.1
E41A see 7-AB4-22

LICENSED PROFESSIONAL ENGINEER — LESLIE E. ROBERTS — No. 34360 — UNIVERSITY OF THE STATE OF N.Y.

7-AB3-10