
SKILLING - HELLE - CHRISTIANSEN - ROBERTSON Structural & Civil Engineers

PROJECT THE WORLD TRADE CENTER | TITLE FLOOR TRUSS DETAIL E12 | DATE 1-3-68

REVISIONS

5-6-68
7-22-68

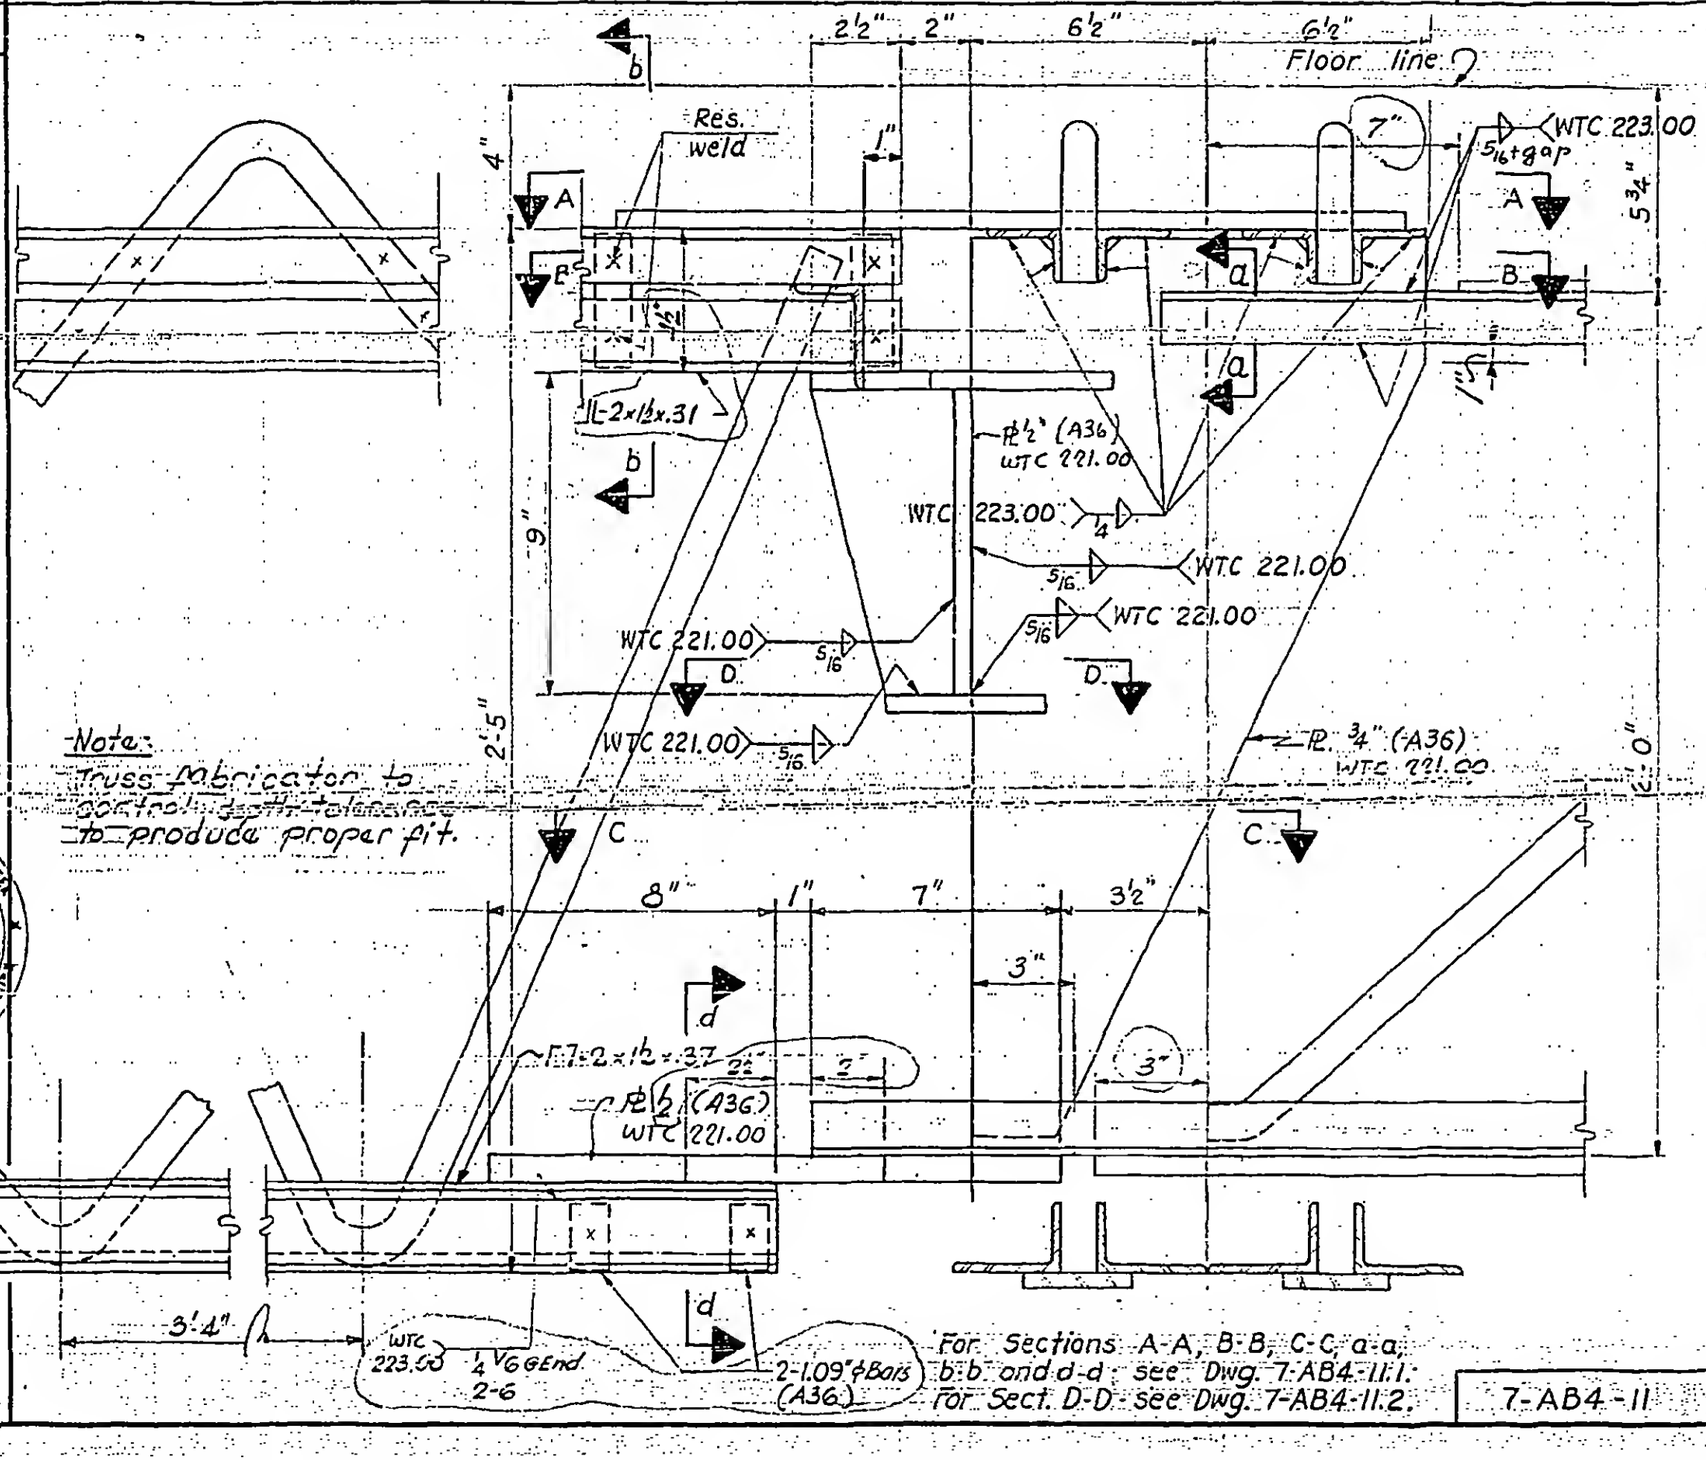

For Sections A-A, B-B, C-C, a-a, b-b and d-d see Dwg. 7-AB4-11.1.
For Sect. D-D see Dwg. 7-AB4-11.2.

7-AB4-11

LICENSED PROFESSIONAL ENGINEER LESLIE E. ROBERTSON No. 34360 UNIVERSITY OF THE STATE OF NEW YORK