
SKILLING, HELLE, CHRISTIANSEN, ROBERTSON — Structural & Civil Engineers

PROJECT: THE WORLD TRADE CENTER | TITLE: FLOOR PANEL DETAIL E 28 B | DATE: 8-1-68

REVISIONS

8-15-68
10-4-68

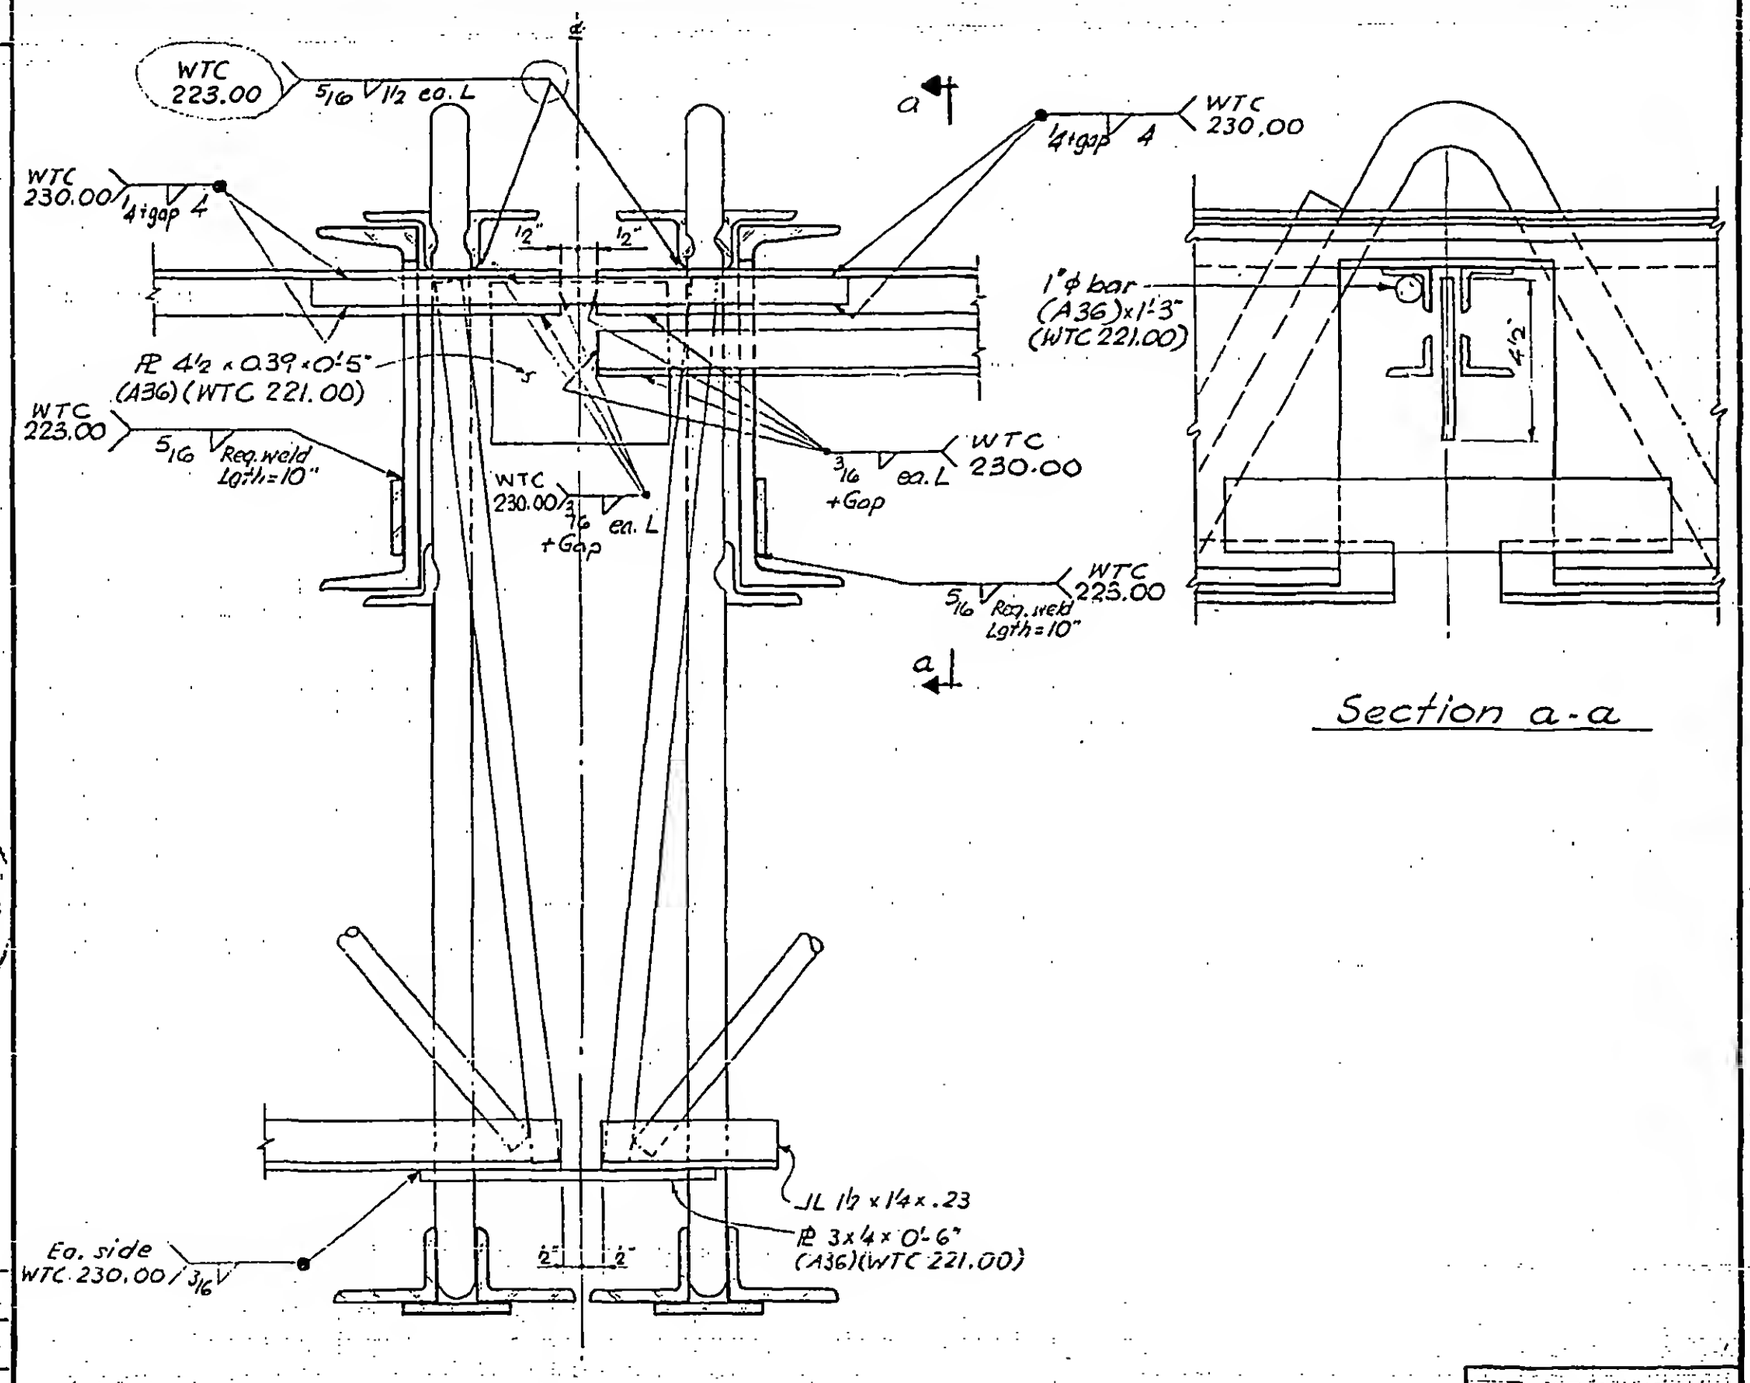

Section a-a

DESIGNED

DRAWN

REVIEWED

7-AB4-17.4