
SKILLING, HELLE, CHRISTIANSEN, ROBERTSON — Structural & Civil Engineers


PROJECT: THE WORLD TRADE CENTER | TITLE: FLOOR TRUSS DETAIL 8.8 | DATE: 3-19-69

REVISIONS

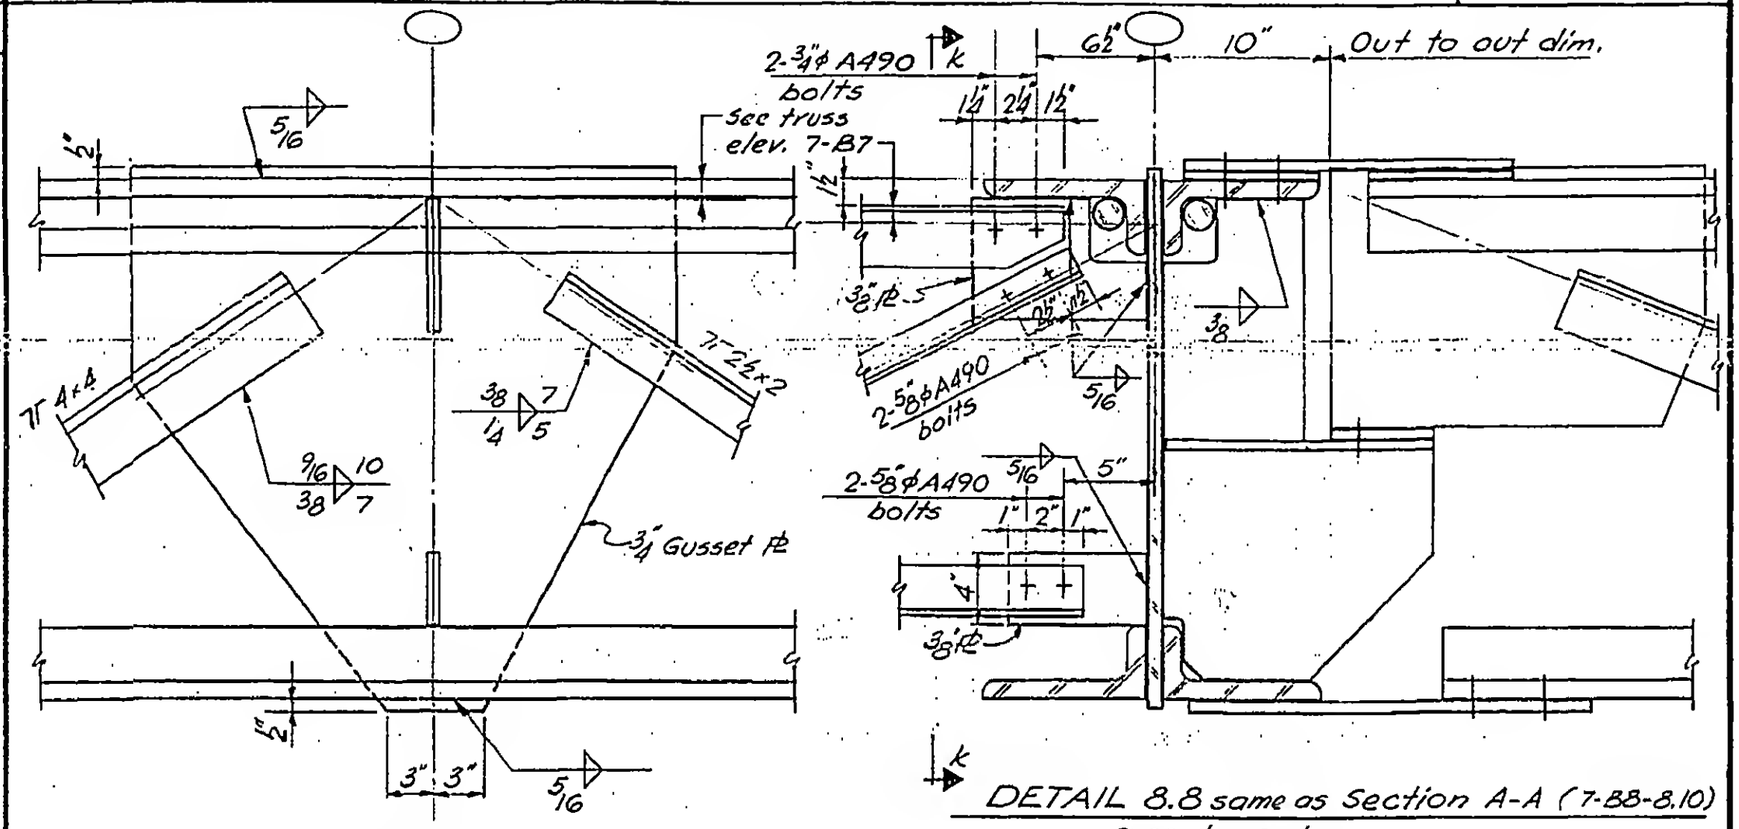

Section k-k

DETAIL 8.8 same as Section A-A (7-B8-8.10) except as shown

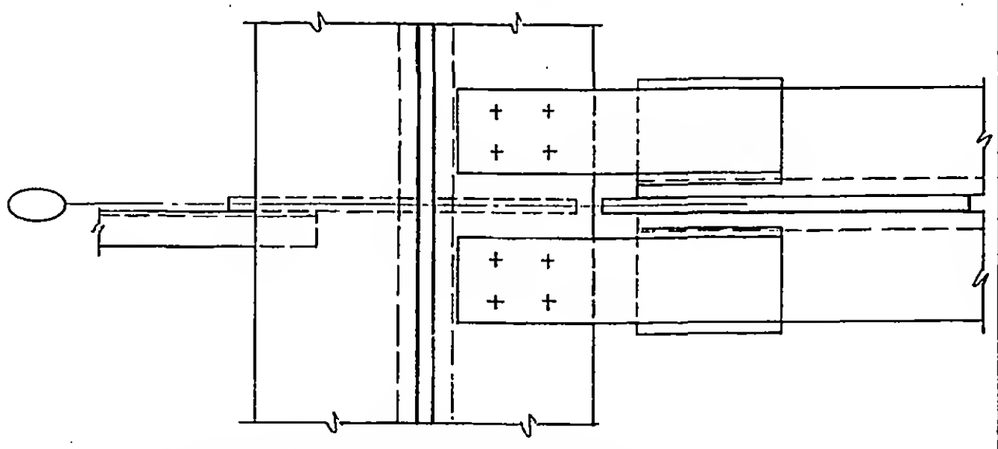

Plan same as section B-B (7-B8-8.10) except as shown

LICENSED PROFESSIONAL ENGINEER — LESLIE E. ROBERTSON — No. 34360 — UNIVERSITY OF THE STATE OF NEW YORK

DESIGNED K. Hwang

DRAWN J. Gricius

REVIEWED W. Brewer

7-B8-8.8