

SKILLING, HELLE, CHRISTIANSEN, ROBERTSON — Structural & Civil Engineers

PROJECT: THE WORLD TRADE CENTER | TITLE: FLOOR TRUSS DETAIL 10.7 | DATE: 3-19-69

REVISIONS

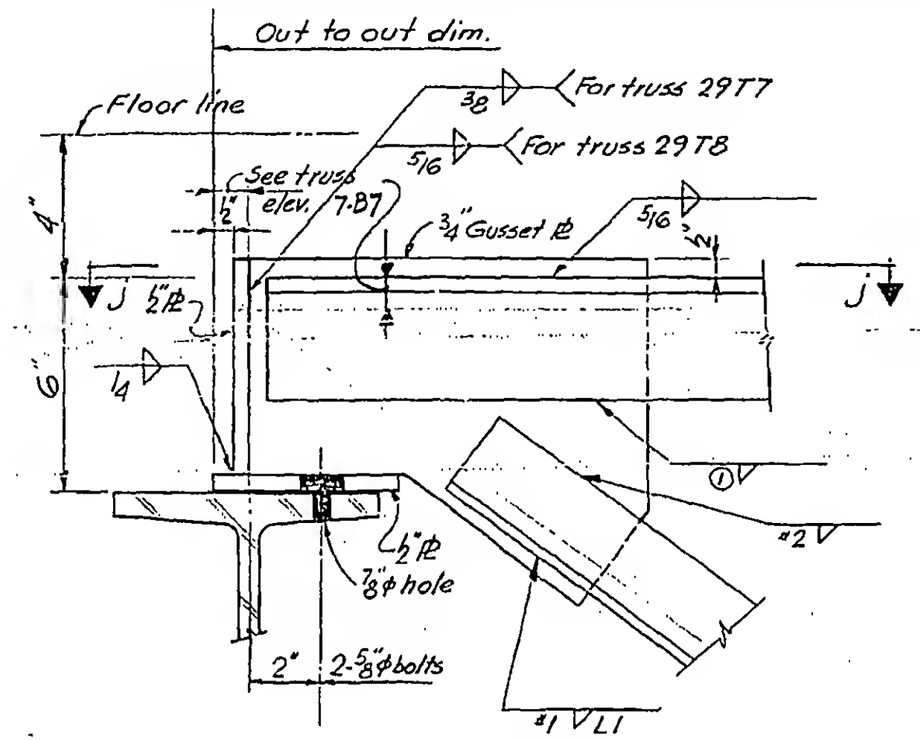

Elevation

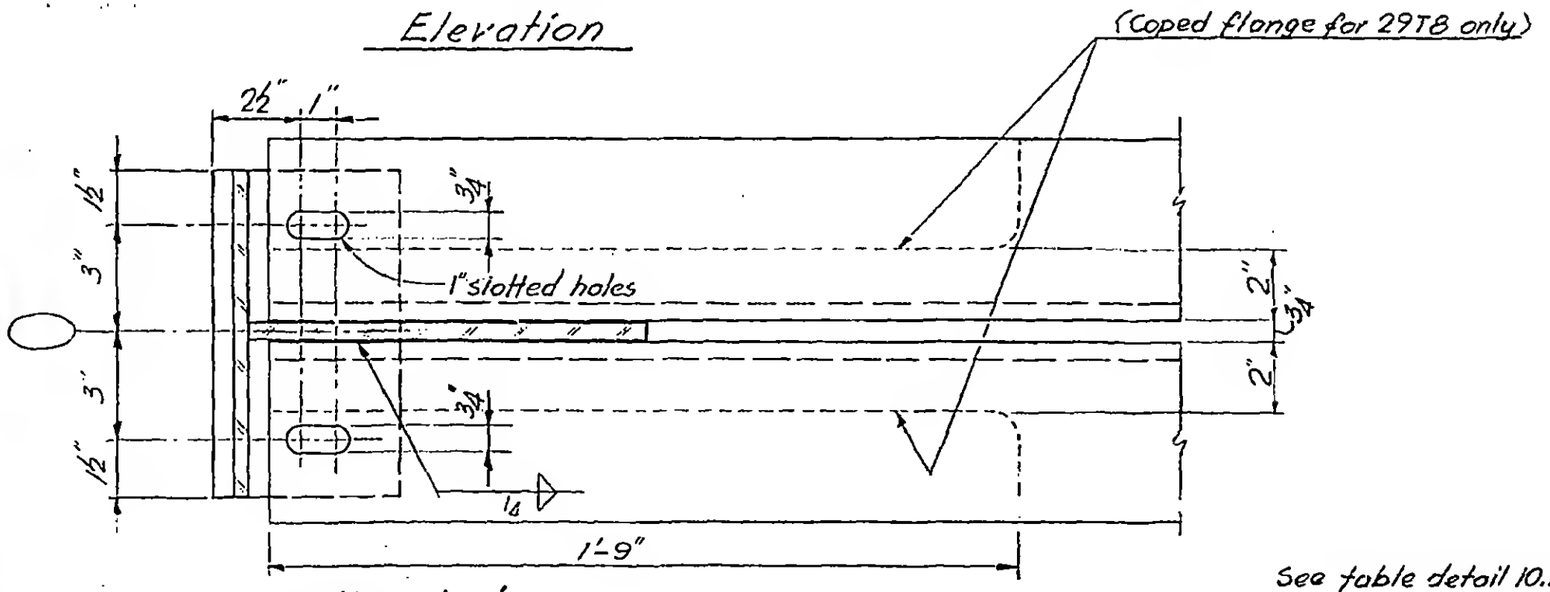

Plan Section j-j

See table detail 10.1 for welds.

7-B8-10.7

LICENSED PROFESSIONAL ENGINEER — LESLIE E. ROBERTSON — No. 34360 — UNIVERSITY OF THE STATE OF NEW YORK

DESIGNED K. Yb wang

DRAWN J. Gricius

REVIEWED W. Brewer