

SKILLING, HELLE, CHRISTIANSEN, ROBERTSON — Structural & Civil Engineers

PROJECT	TITLE	DATE
THE WORLD TRADE CENTER	FLOOR TRUSS DETAILS 12.1-12.5 & 12.9 & 12.10	3-19-69


REVISIONS

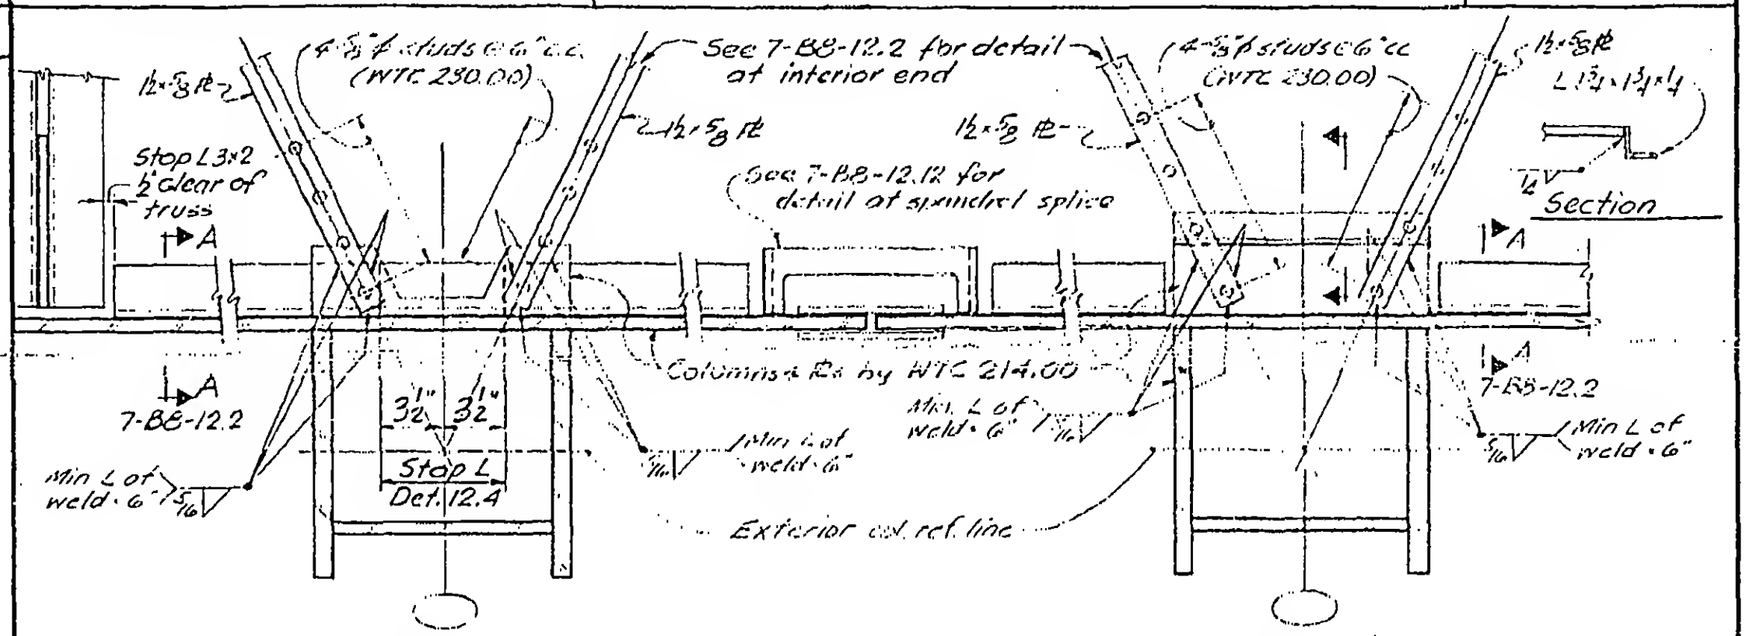

DETAIL 12.1 & 12.4

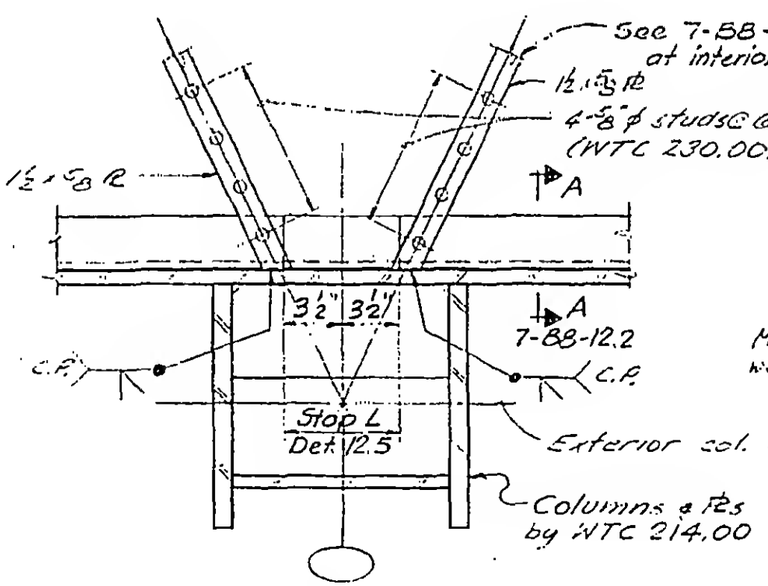

DETAIL 12.3 & 12.5

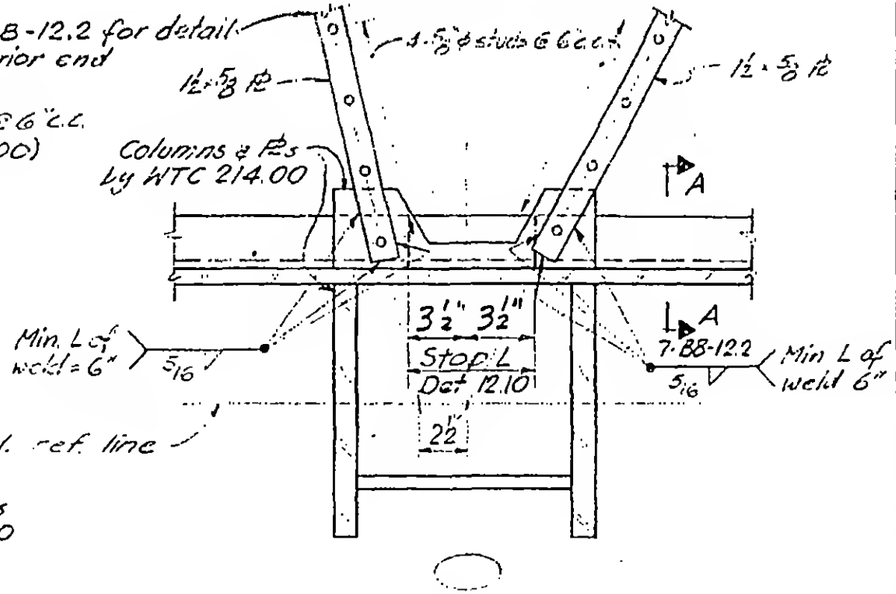

DETAIL 12.2

DETAIL 12.9 & 12.10

DESIGNED

DRAWN
J. Adams

REVIEWED
W. Brewer

R

7-BB-12.1

LICENSED PROFESSIONAL ENGINEER — LESLIE E. ROBERTSON — No. 34560 — UNIVERSITY OF THE STATE OF NEW YORK