
SKILLING, HELLE, CHRISTIANSEN, ROBERTSON — Structural & Civil Engineers

PROJECT: THE WORLD TRADE CENTER | TITLE: FLOOR TRUSS DETAILS 12.8 & 12.11 | DATE: 3-19-69

REVISIONS


7-14-69

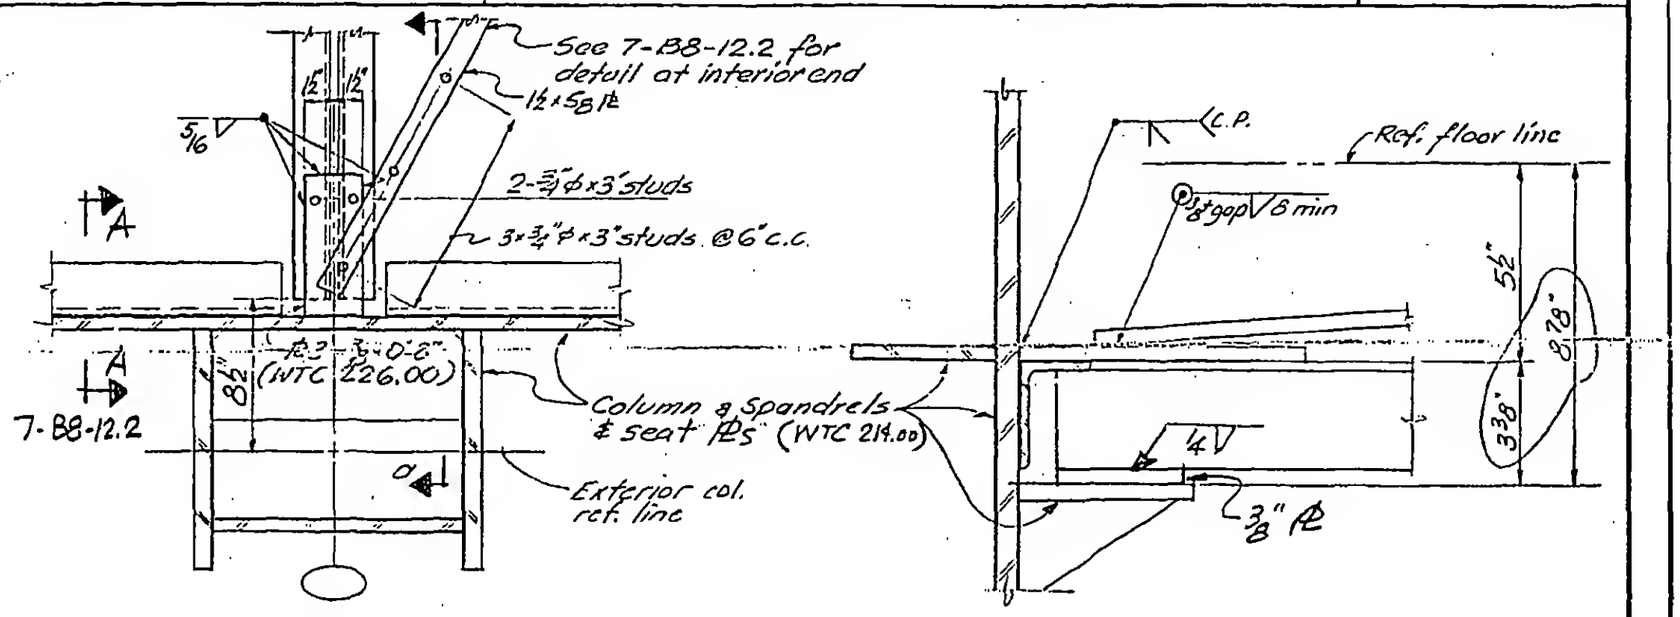


PLAN

Section a-a

DETAIL 12.8

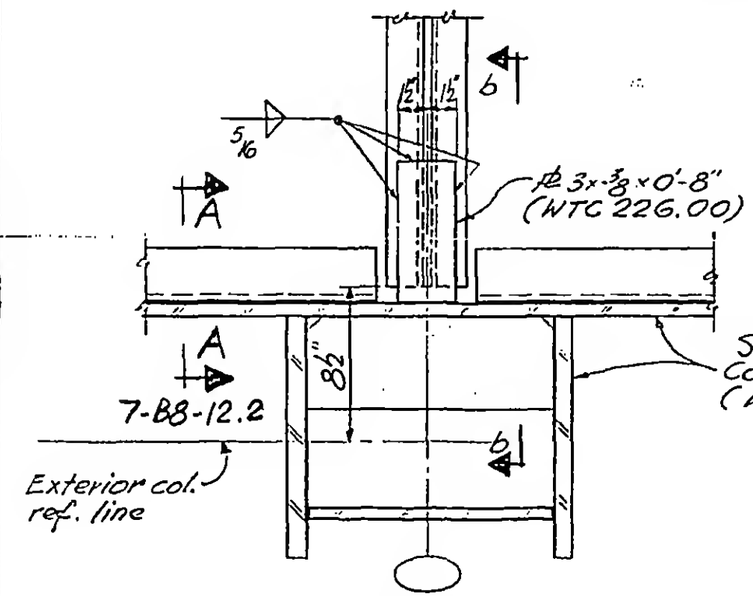

Plan

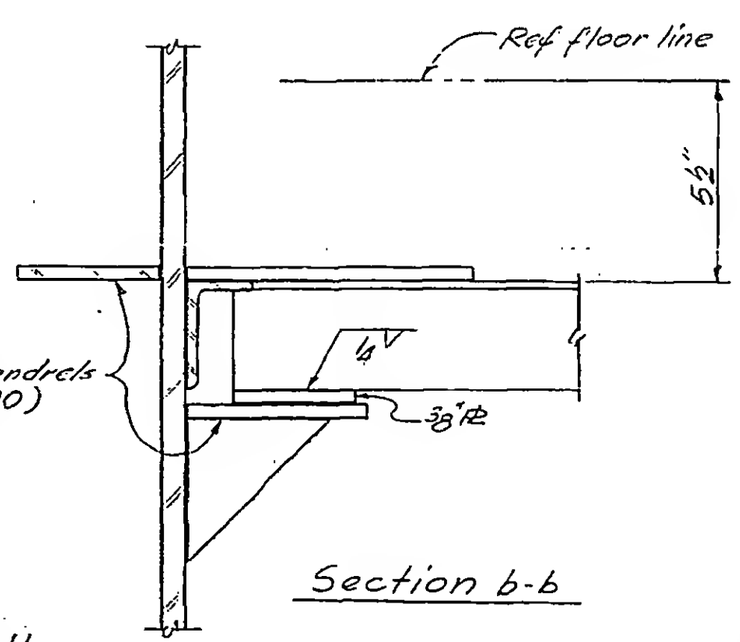

Section b-b

DETAIL 12.11

LICENSED PROFESSIONAL ENGINEER — LESLIE E. ROBERTSON — No. 34360 — UNIVERSITY OF THE STATE OF NEW YORK

DESIGNED

DRAWN: J. Adams

REVIEWED: W. Brewer

7-68 12.4