

SKILLING, HELLE, CHRISTIANSEN, ROBERTSON — Structural & Civil Engineers

PROJECT: THE WORLD TRADE CENTER | TITLE: FLOOR TRUSS 29T7 & 29T8 | DATE: 3-19-69

REVISIONS

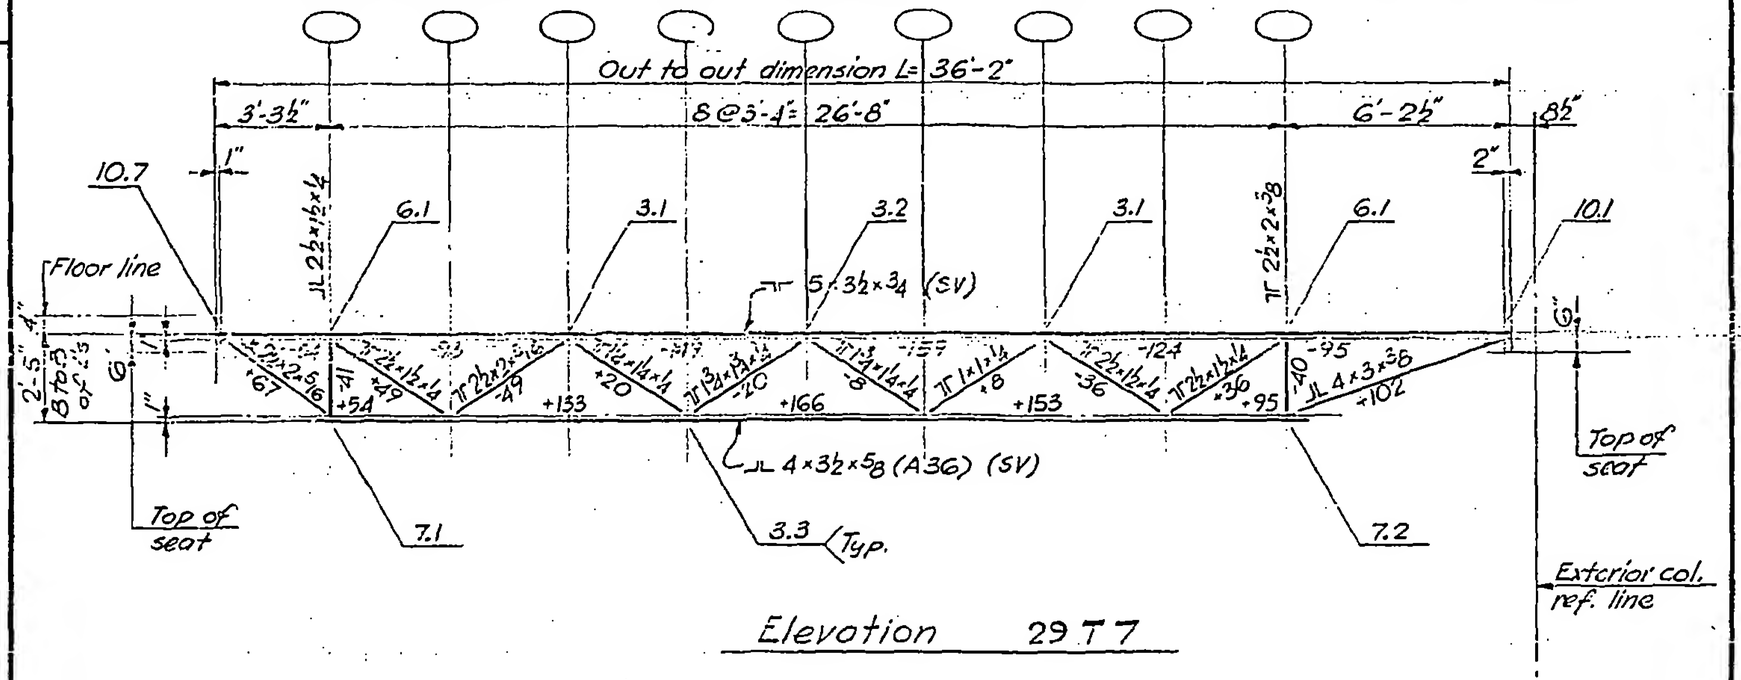

Elevation 29T7

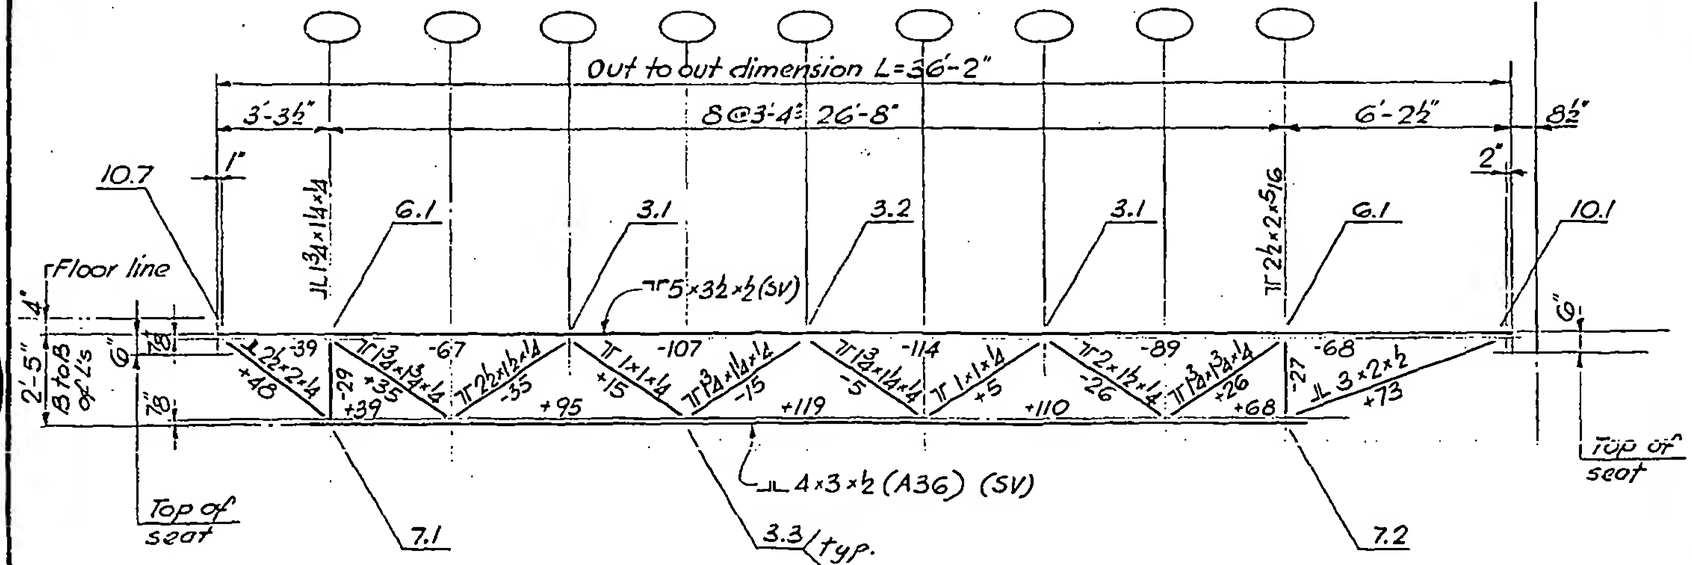

Elevation 29T8

DESIGNED K. Hwang
DRAWN J. Gricius
REVIEWED W. Brewer

LICENSED PROFESSIONAL ENGINEER — LESLIE E. ROBERTSON — No. 34360 — UNIVERSITY OF THE STATE OF NEW YORK

7-B7-7