
SKILLING, HELLE, CHRISTIANSEN, ROBERTSON — Structural & Civil Engineers

PROJECT: THE WORLD TRADE CENTER | TITLE: FLOOR TRUSS 29T21 & 29T22 | DATE: 3-19-69

REVISIONS

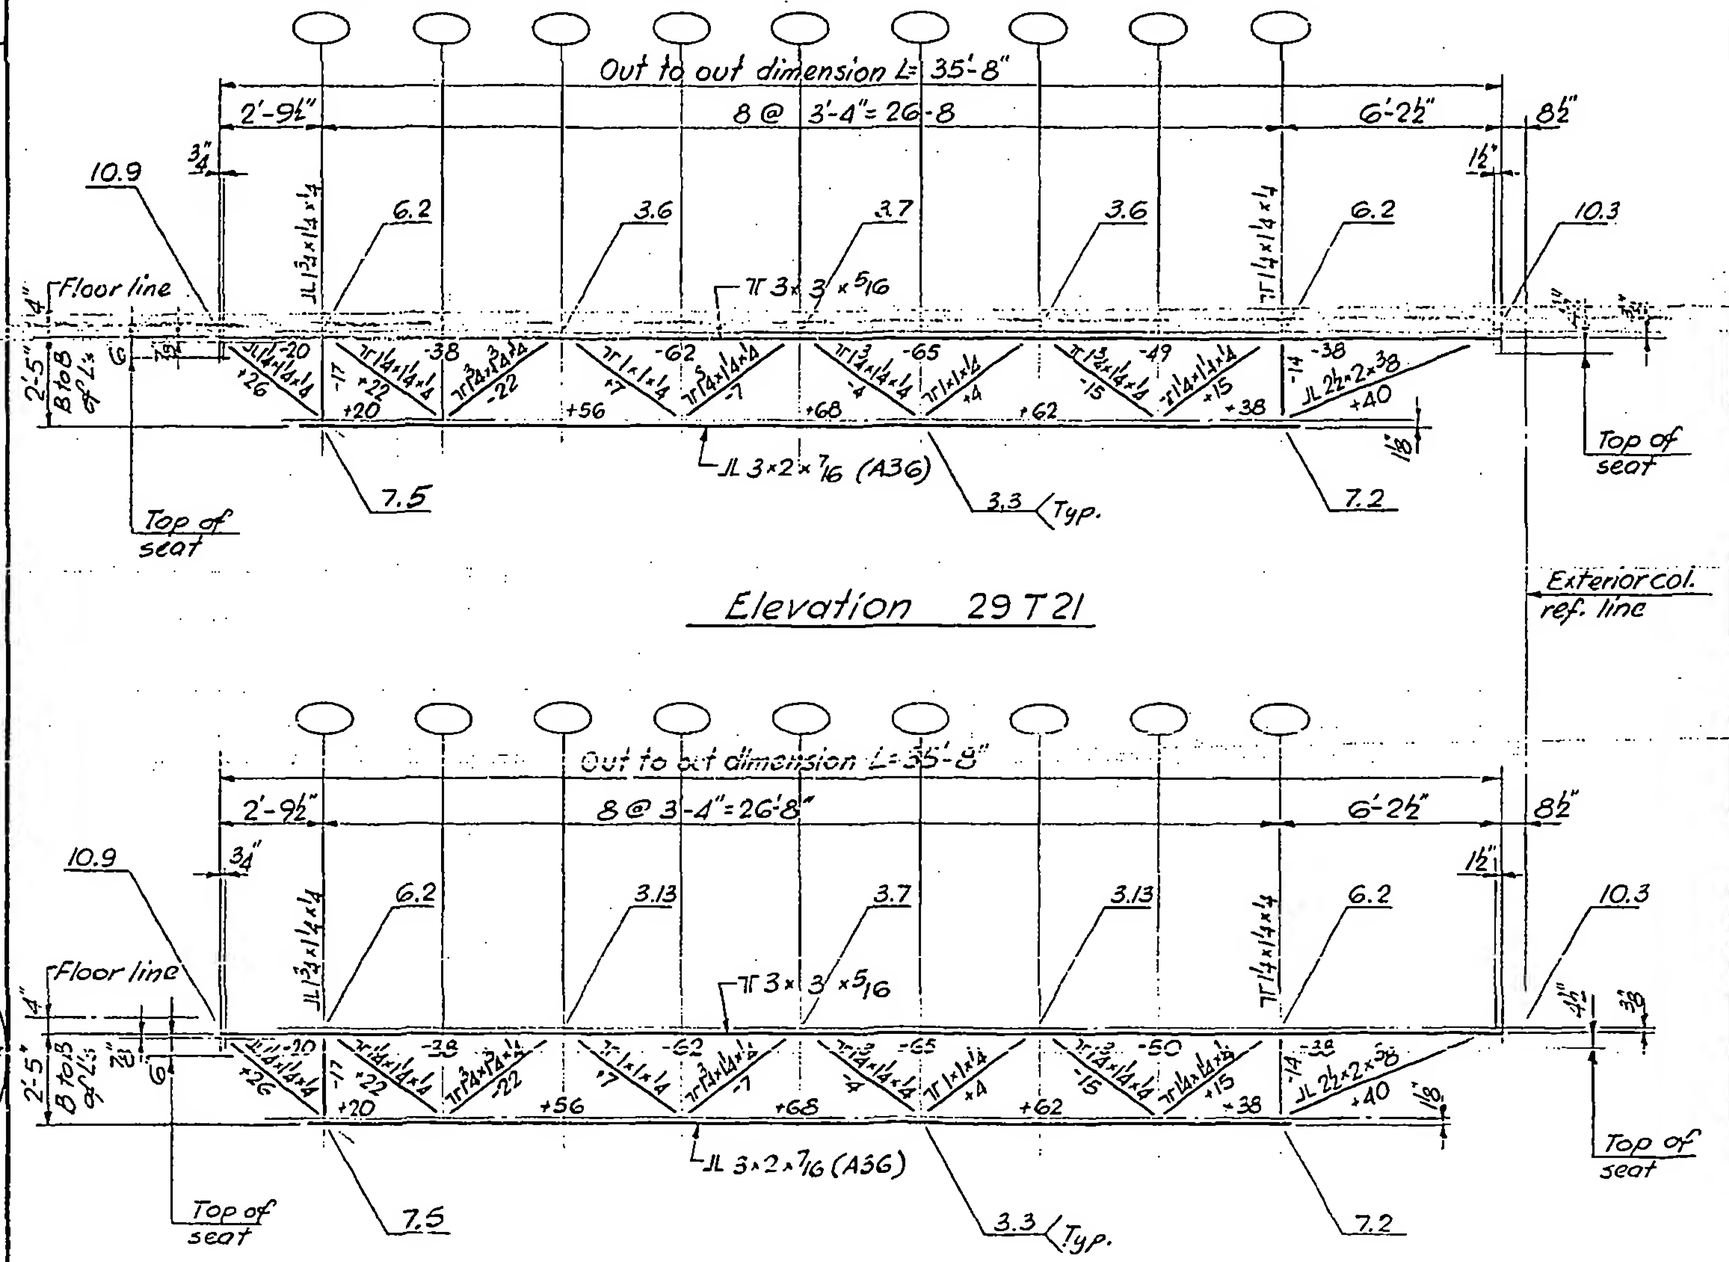

Elevation 29T21

Elevation 29T22

LICENSED PROFESSIONAL ENGINEER — LESLIE E. ROBERTSON — No. 34360 — UNIVERSITY OF THE STATE OF NEW YORK

DESIGNED: K. Hwang
DRAWN: J. Gricius
REVIEWED: W. Brewer

7-B7-19