

SKILLING, HELLE, CHRISTIANSEN, ROBERTSON — Structural & Civil Engineers

PROJECT THE WORLD TRADE CENTER | TITLE FLOOR TRUSS B1, B2, B3 & B4 | DATE 3-19-69

REVISIONS

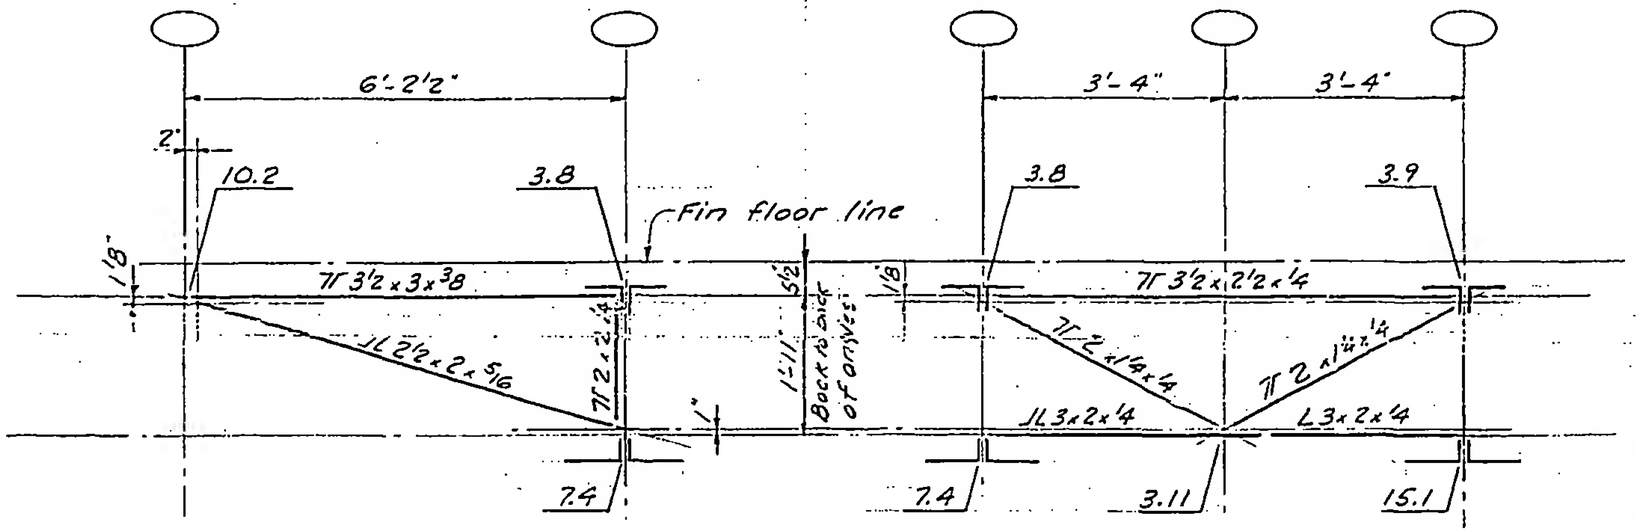

B1 B2

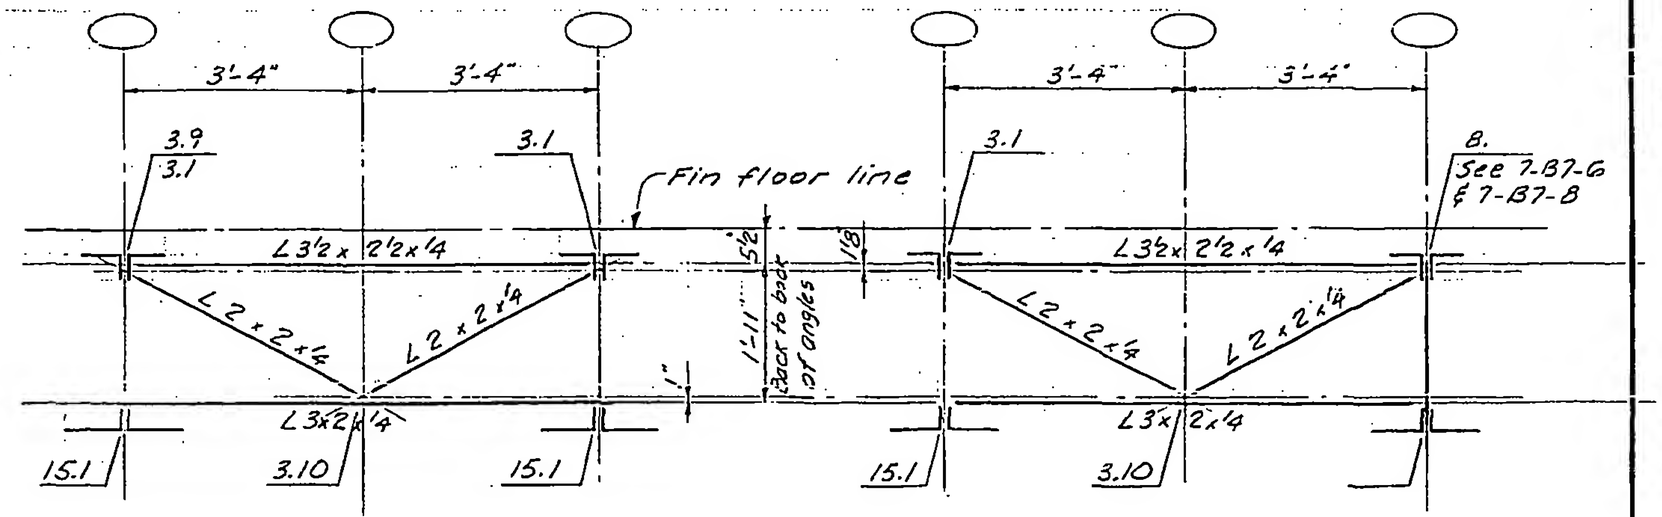

B3 B4

LICENSED PROFESSIONAL ENGINEER — LESLIE E. ROBERTSON — No. 34360 — UNIVERSITY OF THE STATE OF NEW YORK

DESIGNED K. Hwang

DRAWN A.L. FRANQUI

REVIEWED W. Brewer

7-B7-21