
SKILLING, HELLE, CHRISTIANSEN, ROBERTSON — Structural & Civil Enginoors

PROJECT: THE WORLD TRADE CENTER | TITLE: FLOOR TRUSS B5, B6 & B7 | DATE: 3-19-69

REVISIONS

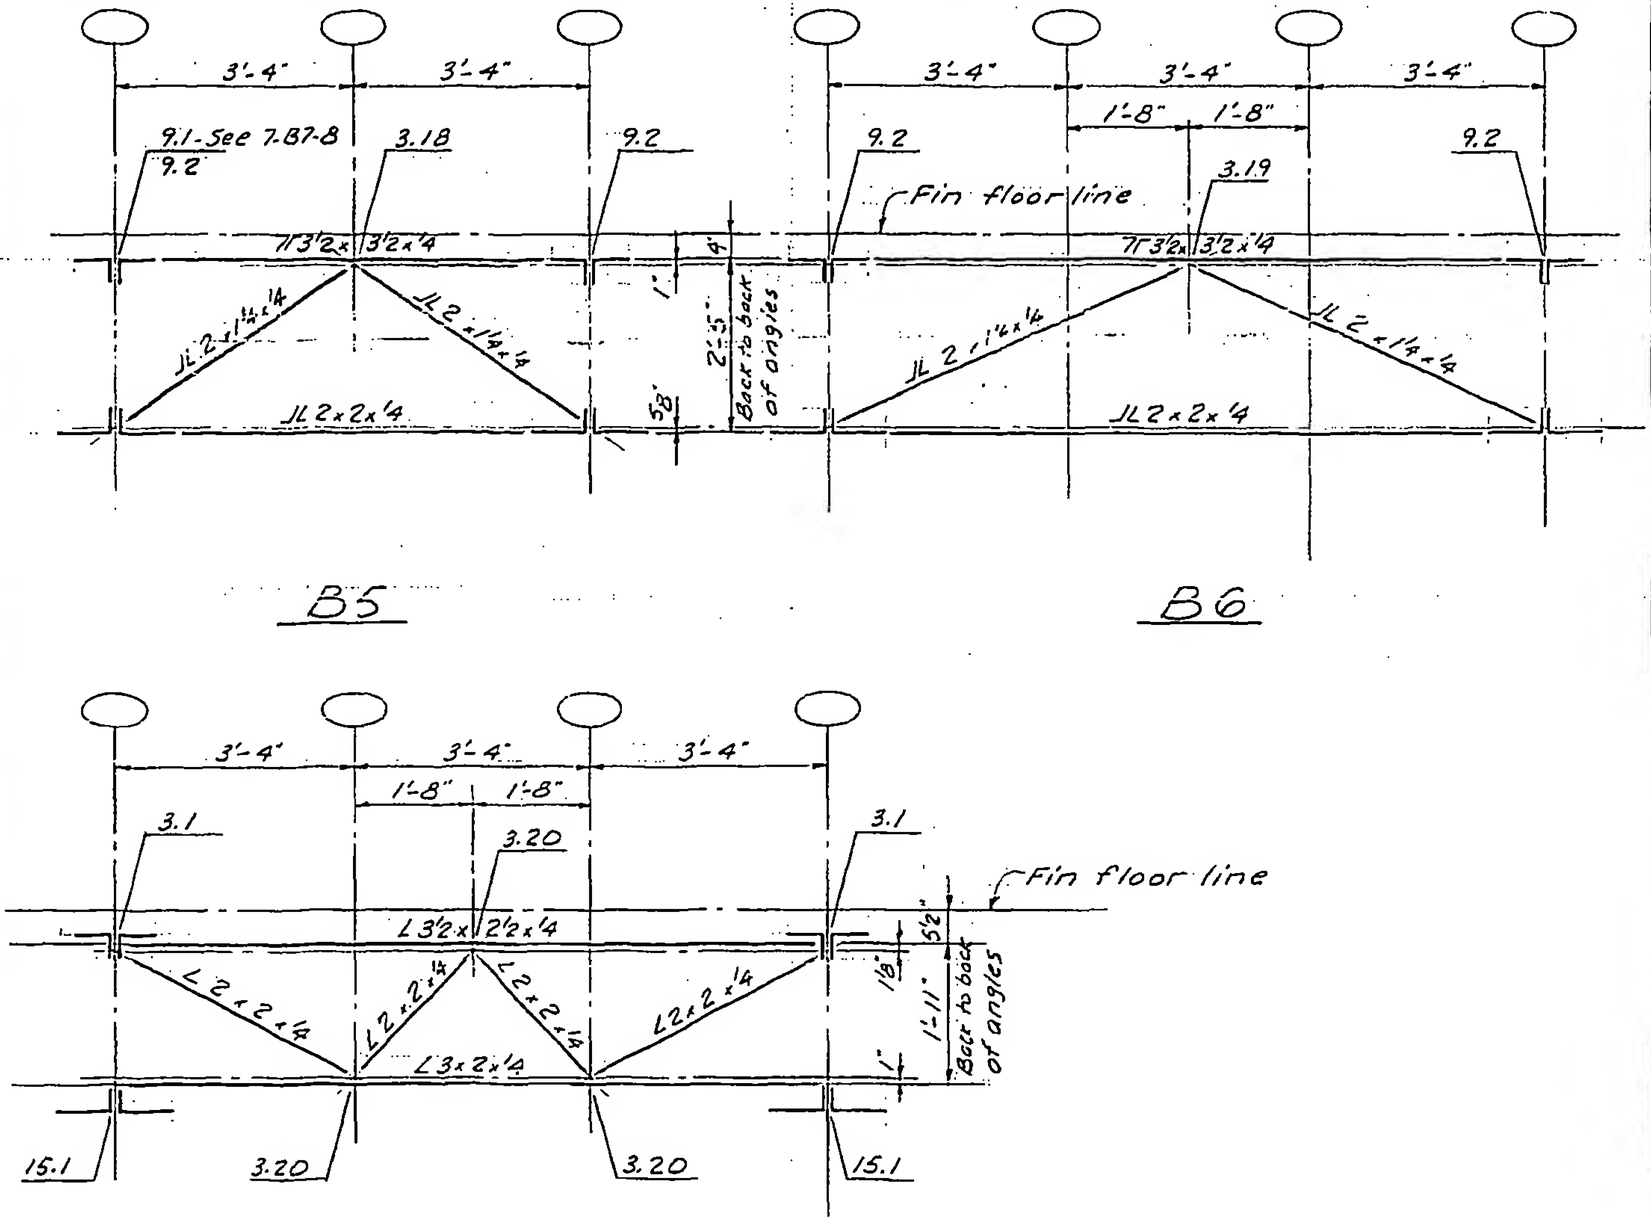

LICENSED PROFESSIONAL ENGINEER — LESLIE E. ROBERTSON — No. 34360 — UNIVERSITY OF THE STATE OF NEW YORK

DESIGNED: K. Hwang

DRAWN: A.L. FRANQUI

REVIEWED: W. Brewer

7-B7-22