
SKILLING, HELLE, CHRISTIANSEN, ROBERTSON — Structural & Civil Engineers


PROJECT: THE WORLD TRADE CENTER | TITLE: FLOOR TRUSS B18, B19 & B20 | DATE: 3-19-69

REVISIONS

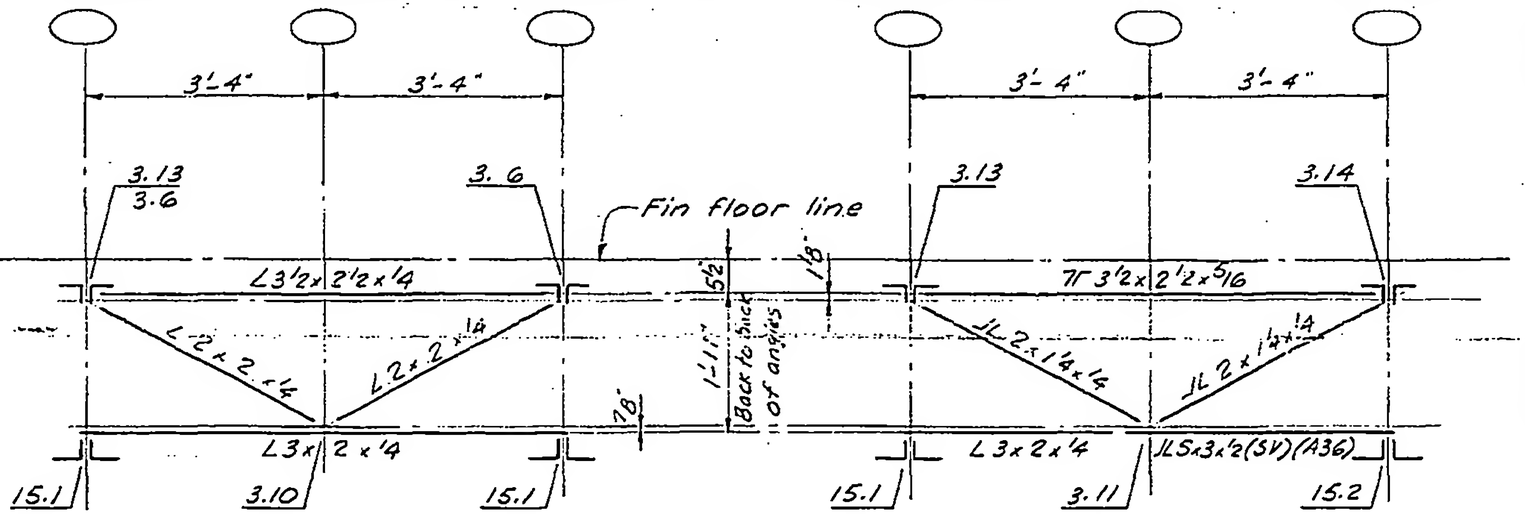

B18

B19

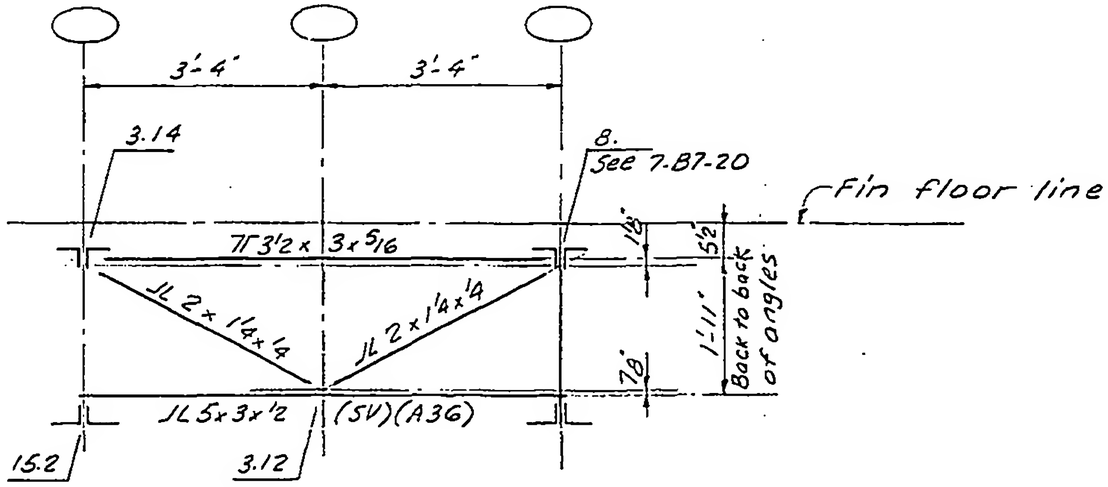

B20

LICENSED PROFESSIONAL ENGINEER — LESLIE E. ROBERTSON — No. 34360 — UNIVERSITY OF THE STATE OF NEW YORK

DESIGNED K. Hwang
DRAWN A.L. FRANQUI
REVIEWED W. Brewer

7-B7-25