
SKILLING - HELLE - CHRISTIANSEN - ROBERTSON Structural & Civil Engineers

PROJECT THE WORLD TRADE CENTER | TITLE TYPICAL CURB DETAIL | DATE 3-1-68

REVISIONS

8-20-68

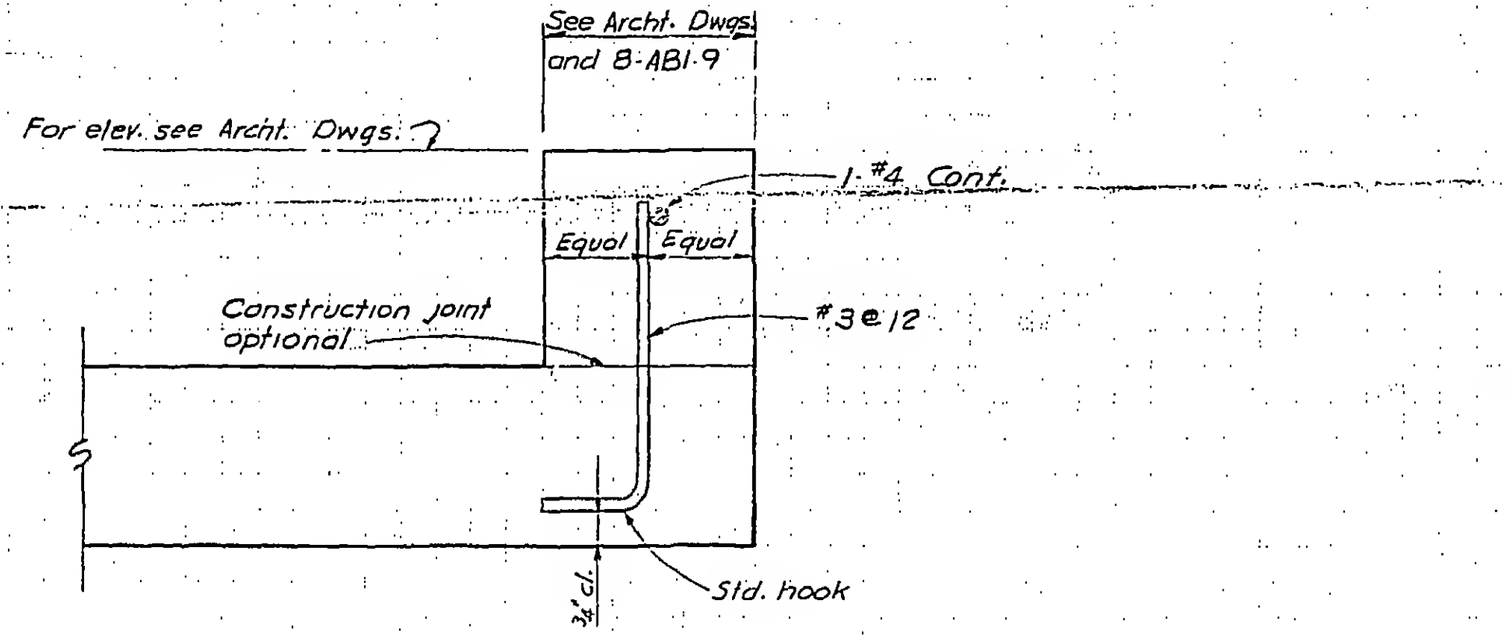

TYPICAL CURB



8-AB1-8