
SKILLING - HELLE - CHRISTIANSEN - ROBERTSON Structural & Civil Engineers


PROJECT THE WORLD TRADE CENTER | TITLE TYPICAL DETAILS OF STEEL DECK | DATE 5-31-68

REVISIONS

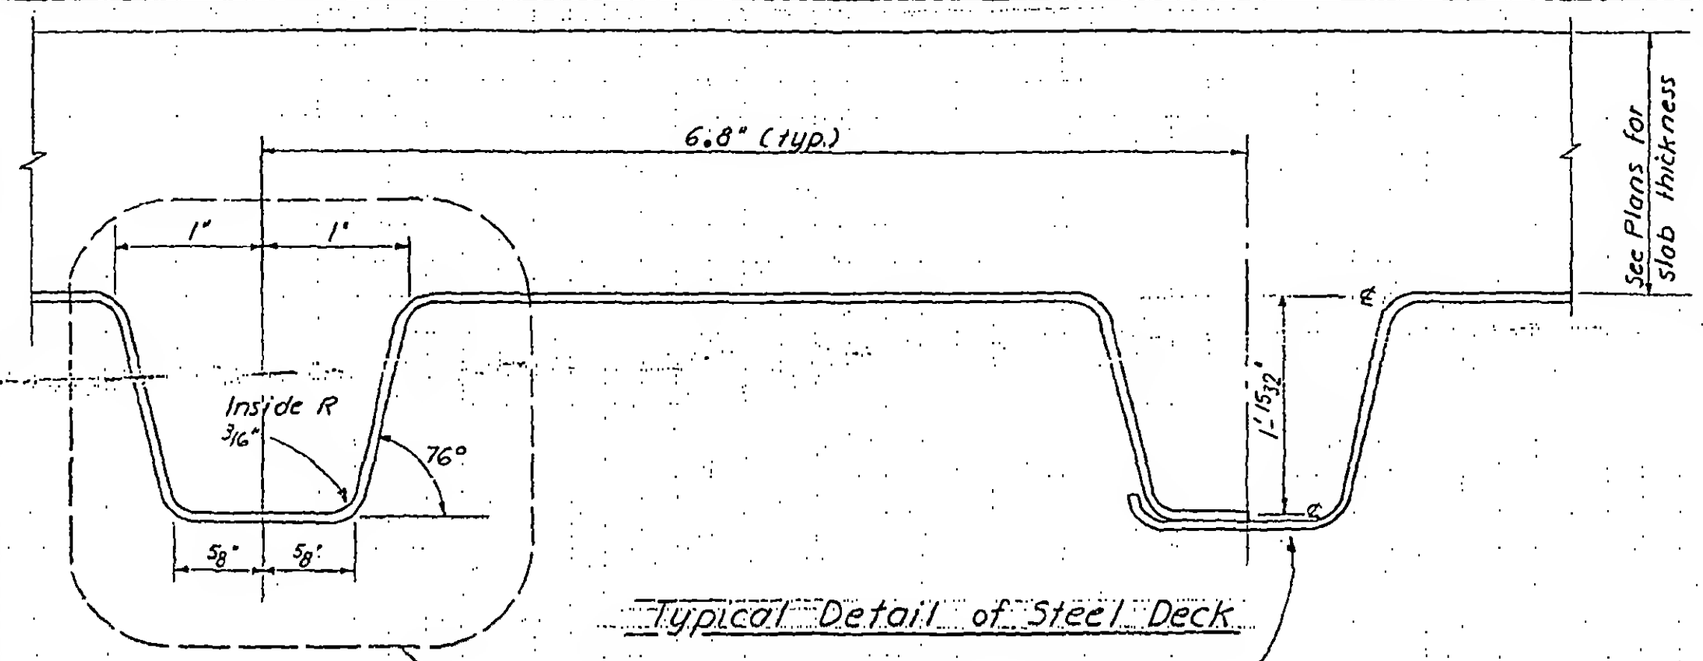

Typical Detail of Steel Deck

Typical Corrugation Detail — 22 gage galv. $I = 0.115$ in⁴/ft. width, $S = 0.131$ in³/ft. width

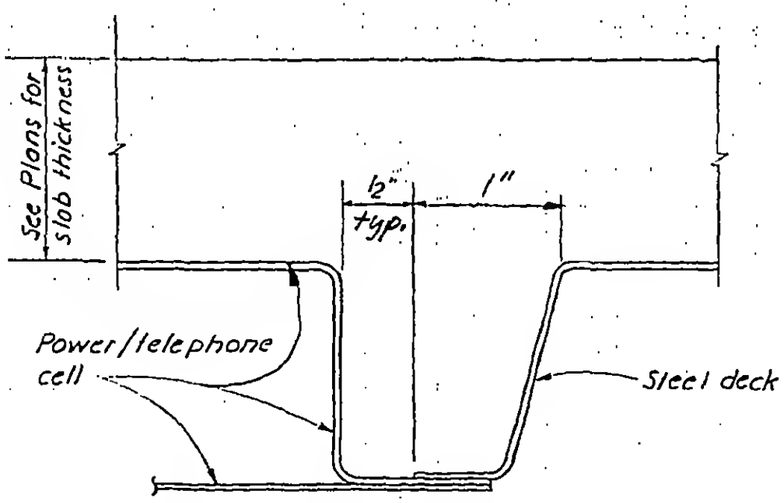

Typical Detail at Steel Deck - Power/Telephone Cell

LICENSED PROFESSIONAL ENGINEER LESLIE E. ROBERTSON No. 34360 UNIVERSITY OF THE STATE OF NEW YORK

8-AB1-12

5