
WTCI-1062-LERA

SKILLING - HELLE - CHRISTIANSEN - ROBERTSON — Structural & Civil Engineers

PROJECT THE WORLD TRADE CENTER | TITLE TYPICAL SECTIONS - 4" SLAB ON STEEL DECK | DATE 3-1-68

REVISIONS

8/27/69

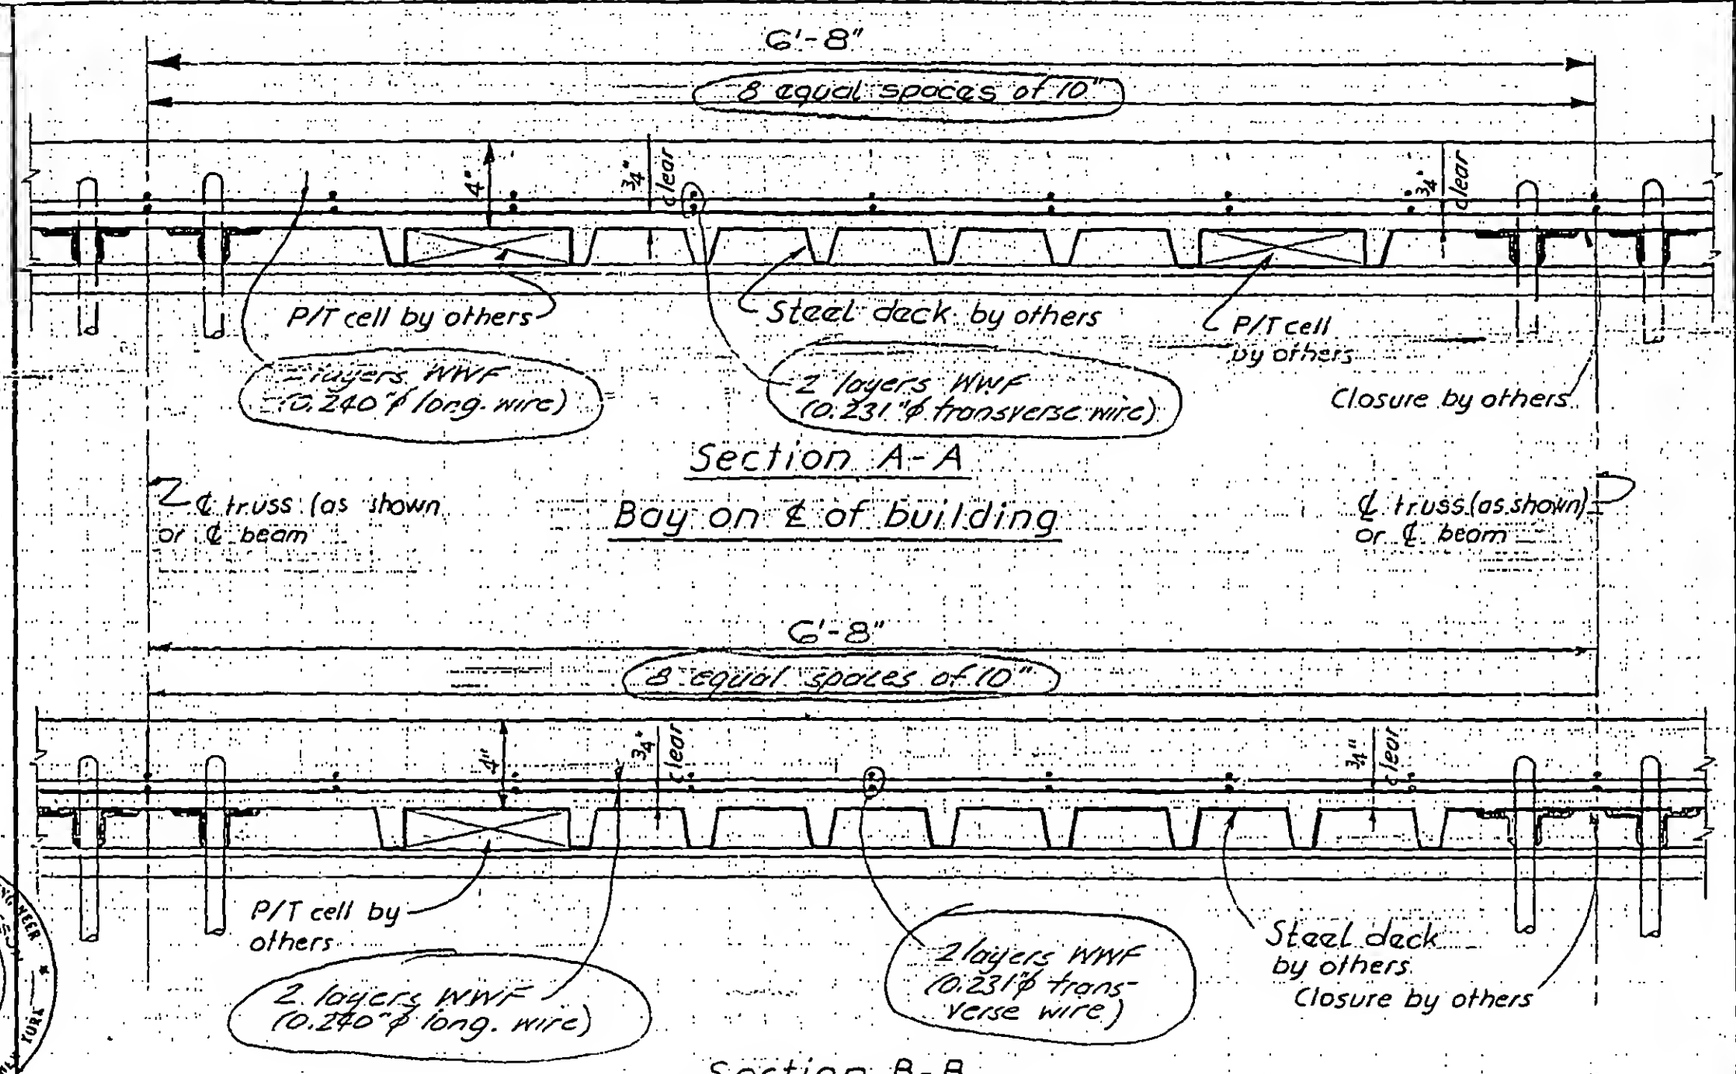

Section A-A

Bay on ℄ of building

Section B-B

Typical Bay

LICENSED PROFESSIONAL ENGINEER LESLIE E. ROBERTSON No. 34360 UNIVERSITY OF THE STATE OF NEW YORK

CWP

8-ABB-2.1