
SKILLING - HELLE - CHRISTIANSEN - ROBERTSON  Structural & Civil Engineers

PROJECT THE WORLD TRADE CENTER | TITLE TYPICAL SECTIONS - 4" SLAB ON STEEL DECK | DATE 3-1-68


REVISIONS

5/31/68

3-12-69

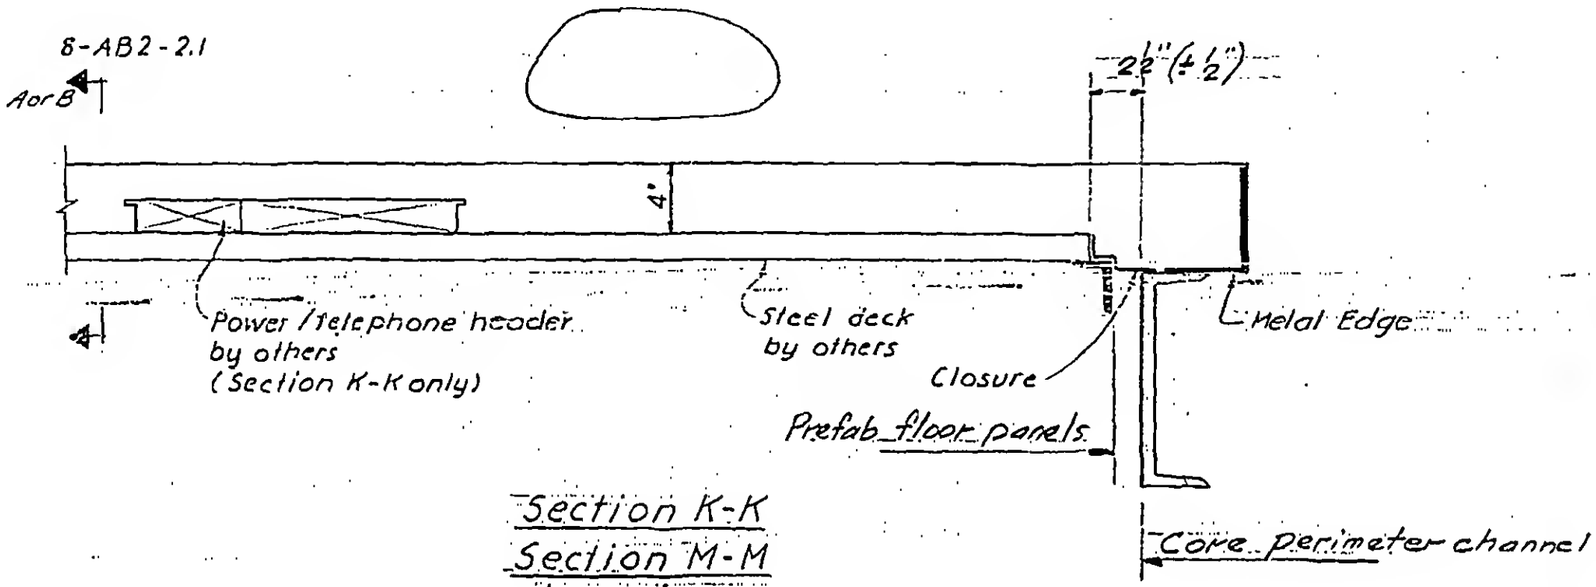


Section K-K
Section M-M
at openings

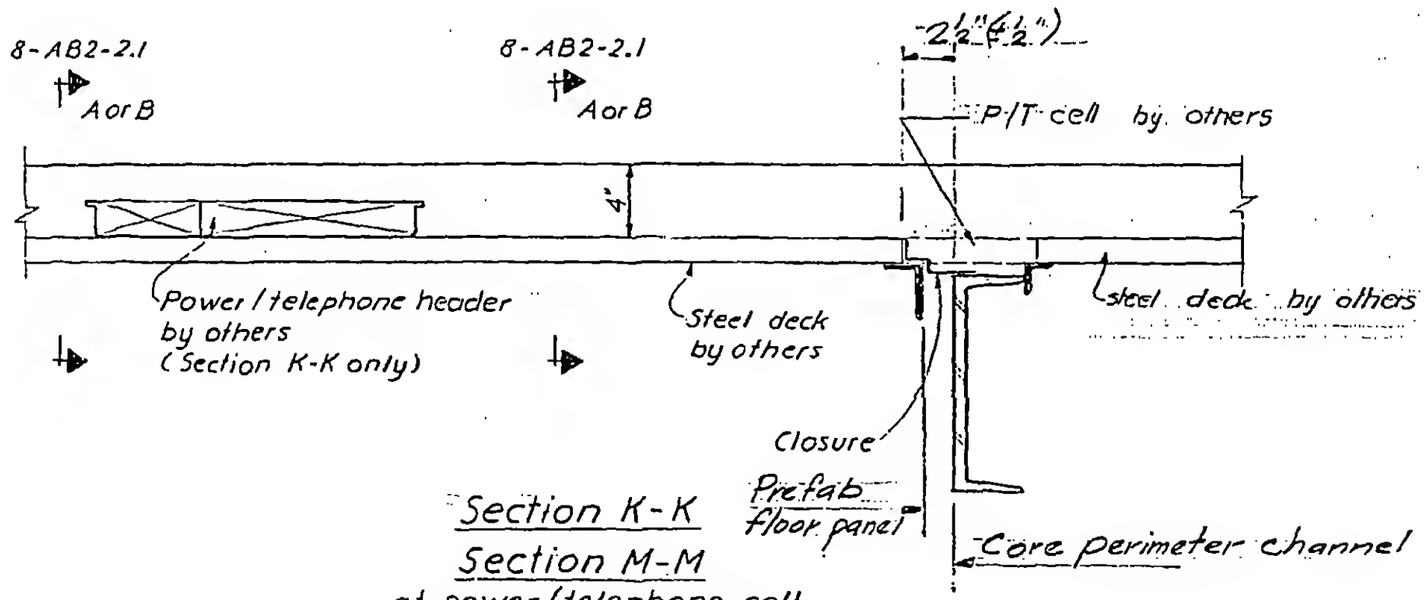


Section K-K
Section M-M
at power/telephone cell extension into core

Note:
Reinforcing not shown

LICENSED PROFESSIONAL ENGINEER
LESLIE E. ROBERTSON
No. 34360
THE STATE OF NEW YORK



8-AB2-2.5