
SKILLING, HELLE, CHRISTIANSEN, ROBERTSON — Structural & Civil Engineers

PROJECT: THE WORLD TRADE CENTER | TITLE: TYPICAL SECTIONS - 4" SLAB ON STEEL DECK | DATE: 8-27-69

REVISIONS

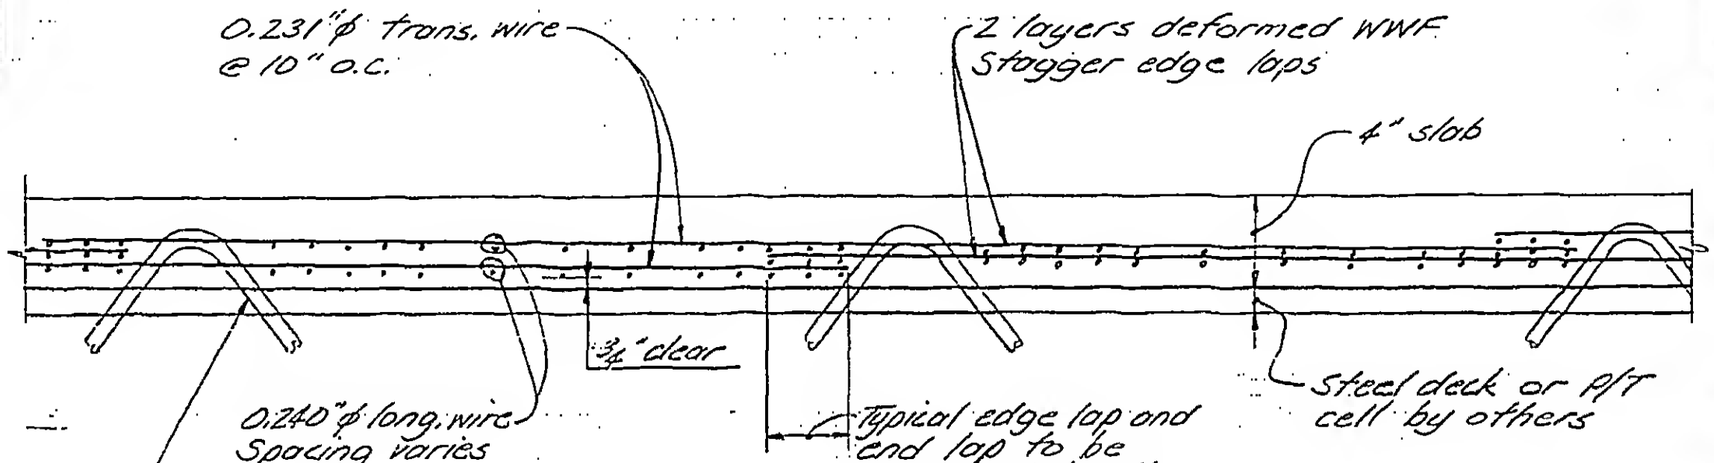

Section Q-Q

Typical section - Floor

LICENSED PROFESSIONAL ENGINEER
LESLIE E. ROBERTSON
No. 34360
UNIVERSITY OF THE STATE OF NEW YORK

DESIGNED

DRAWN J.A.

REVISED WaB

8-AB2-2.7