
SKILLING, HELLE, CHRISTIANSEN, ROBERTSON — Structural & Civil Engineers


PROJECT THE WORLD TRADE CENTER | TITLE TYPICAL SECTIONS - 4" SLAB ON STEEL DECK | DATE 10-24-69

REVISIONS

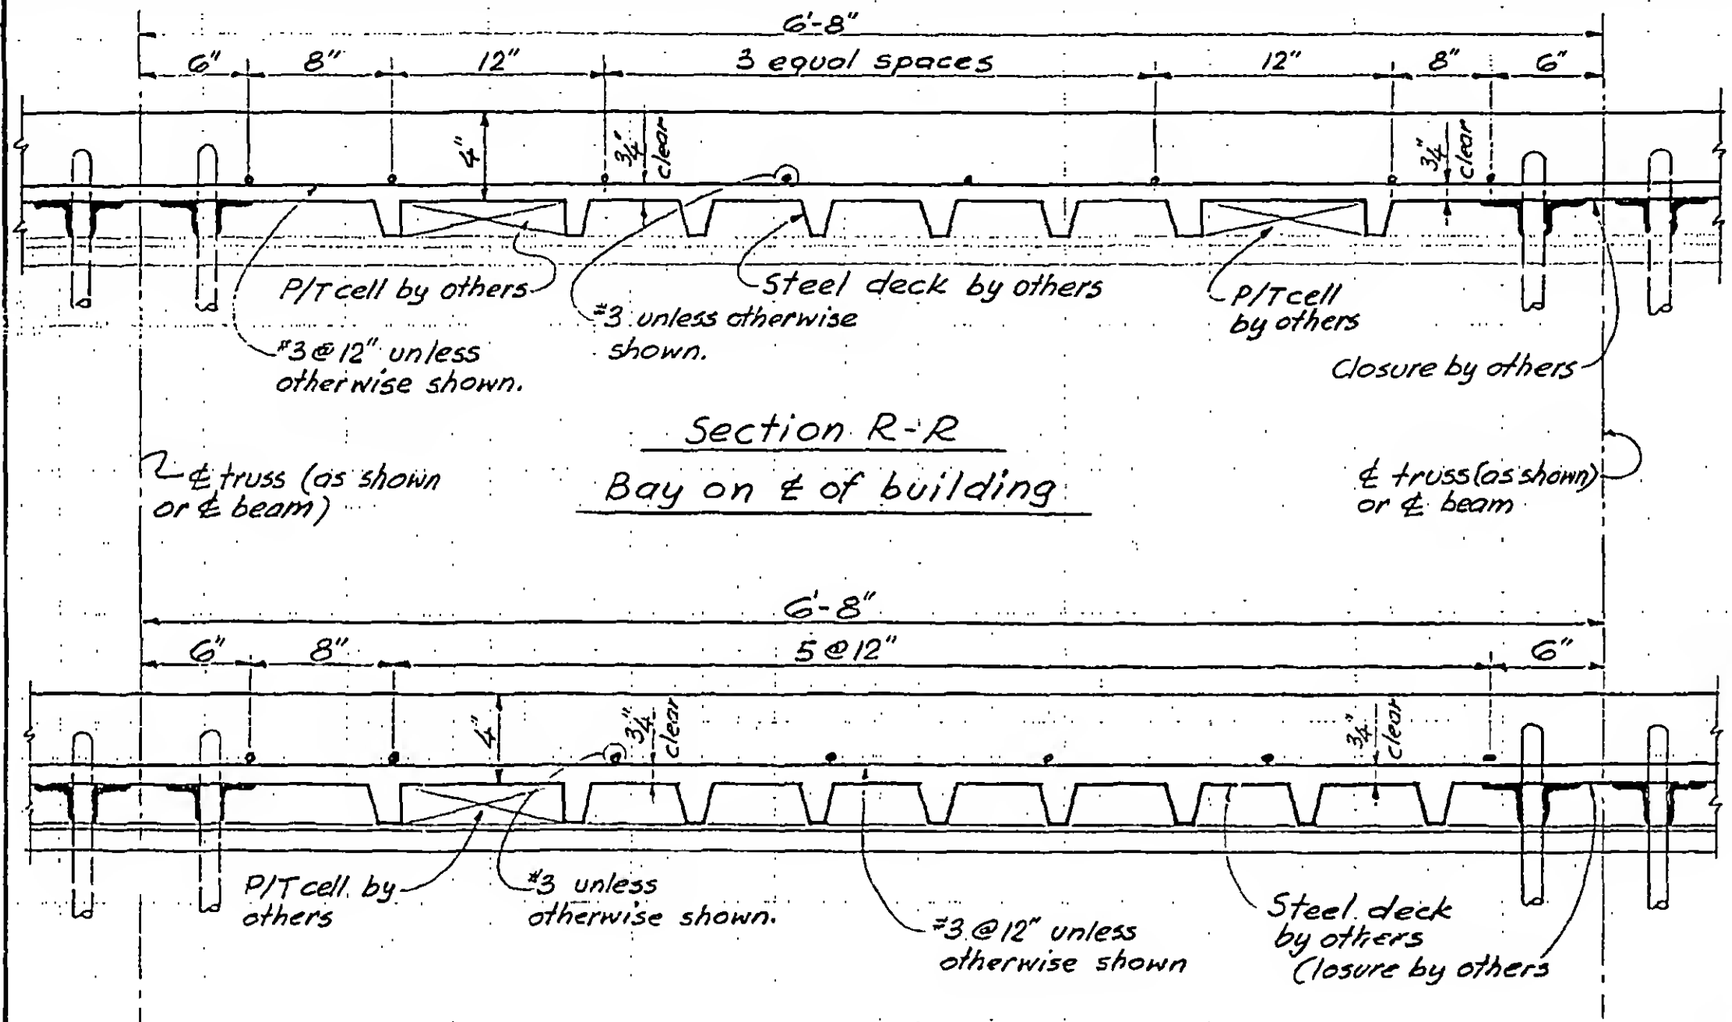

Section R-R
Bay on ℄ of building

Section S-S
Typical Bay

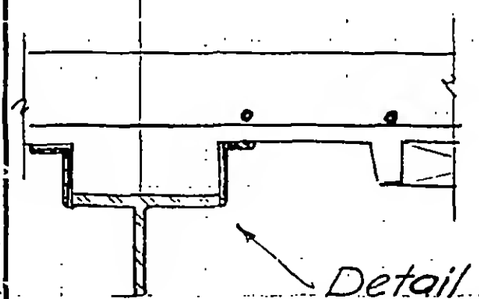

Detail where beam is (-6)

LICENSED PROFESSIONAL ENGINEER
LESLIE E. ROBERTSON
No. 34360
UNIVERSITY OF THE STATE OF NEW YORK

DESIGNED

DRAWN

REVIEWED

8-A82-2.8