
SKILLING, HELLE, CHRISTIANSEN, ROBERTSON — Structural & Civil Engineers

PROJECT: THE WORLD TRADE CENTER | TITLE: TYPICAL SECTIONS - 4" SLAB ON STEEL DECK. | DATE: 3-19-70


REVISIONS

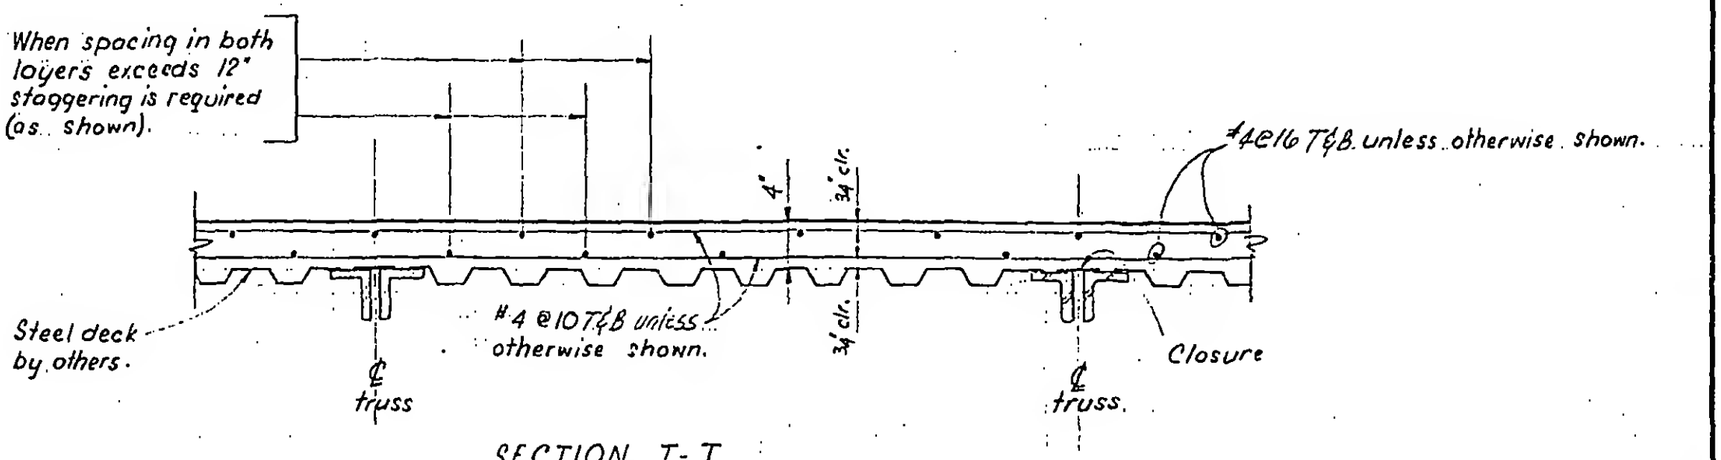

SECTION T-T


Typical Bay

Notes: 1. For sequence of bar placement see plans.
2. P/T cells (by others) may occur in deck construction floor 12 only. See plans.

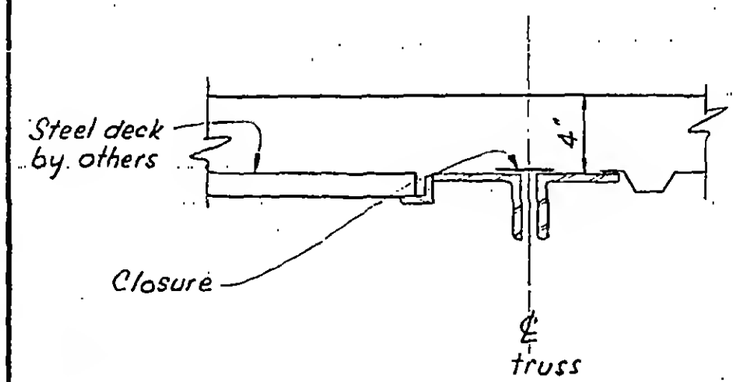

SECTION U-U

Note: Reinf. not shown

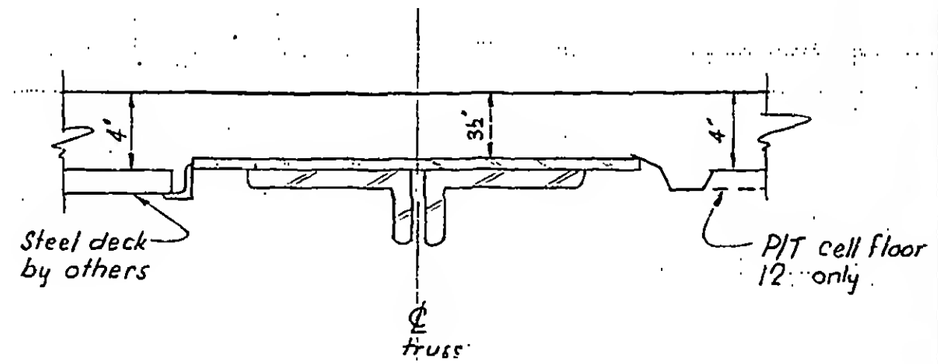

SECTION U1-U1

Note: Reinf. not shown.

LICENSED PROFESSIONAL ENGINEER — LESLIE E. ROBERTSON — No. 34360 — UNIVERSITY OF THE STATE OF NEW YORK

DESIGNED: T. O'Neill
DRAWN: T. Terrelonge
REVIEWED:

8-AB2-2.9