
SKILLING, HELLE, CHRISTIANSEN, ROBERTSON — Structural & Civil Engineers

PROJECT: THE WORLD TRADE CENTER | TITLE: TYPICAL SECTIONS - 4' SLAB ON STEEL DECK | DATE: 3-19-70

REVISIONS

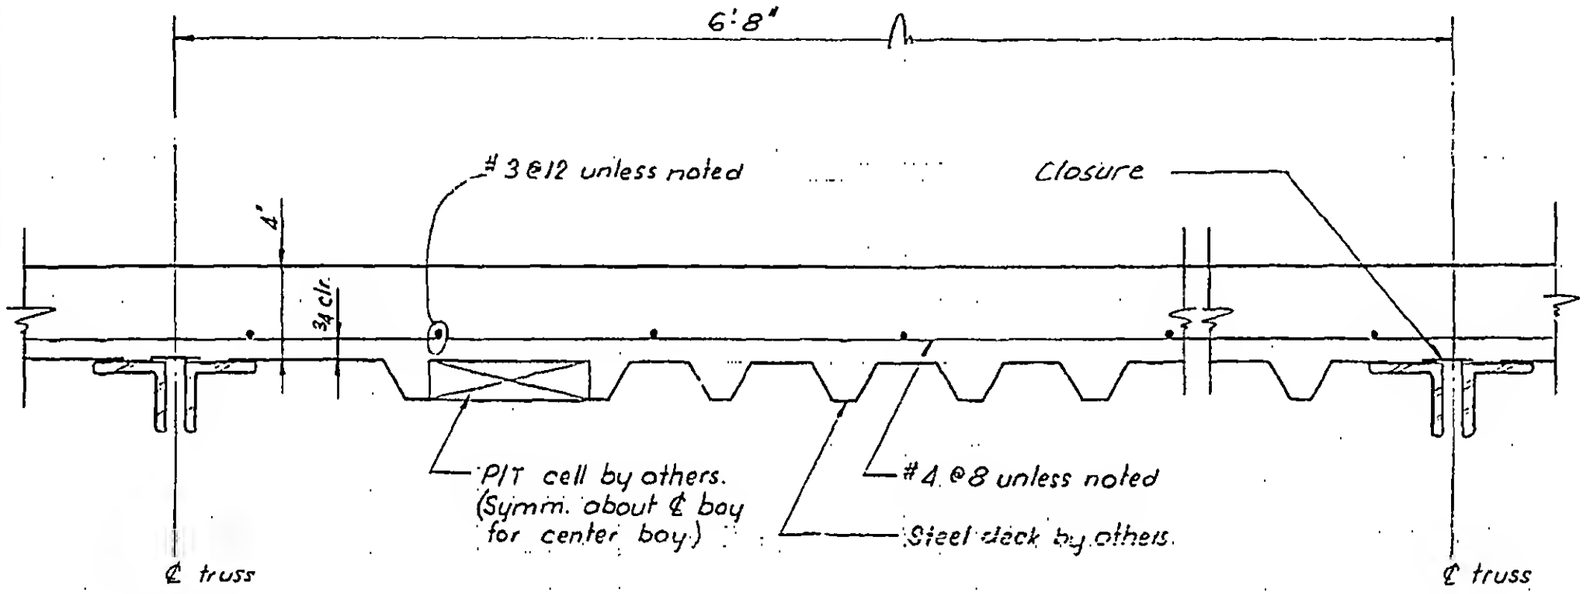

SECTION V - V
TYPICAL BAY

LICENSED PROFESSIONAL ENGINEER
LESLIE E. ROBERTSON
No. 34360
UNIVERSITY OF THE STATE OF NEW YORK

DESIGNED: T. O'Neill
DRAWN: T. Terrelonge
REVIEWED:

8-AB2-2.10