
SKILLING - HELLE - CHRISTIANSEN - ROBERTSON Structural & Civil Engineers


PROJECT THE WORLD TRADE CENTER | TITLE TYPICAL SECTION - SLAB 5" OR MORE ON STEEL DECK | DATE 3-1-68 J.L.M.

REVISIONS

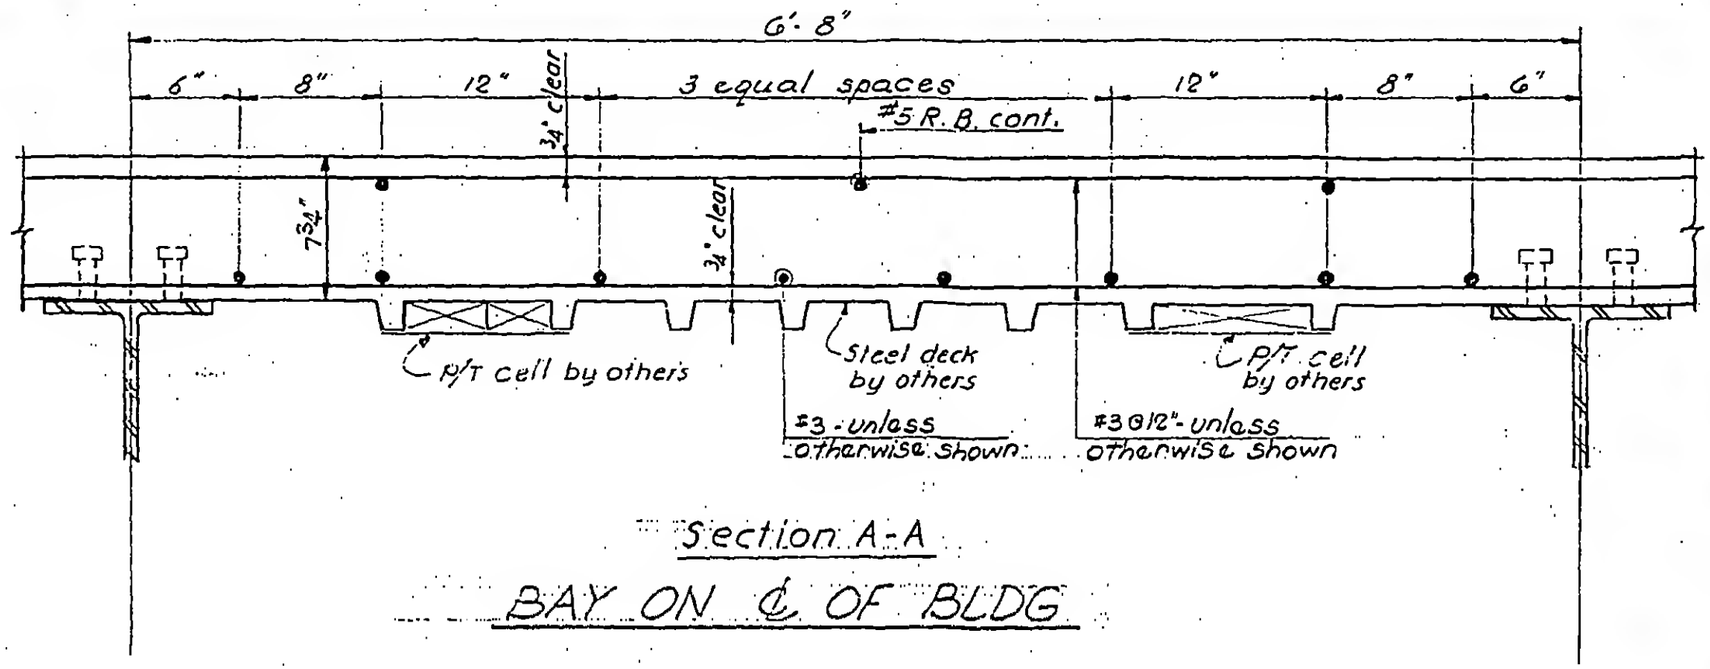

Section A-A

BAY ON ℄ OF BLDG

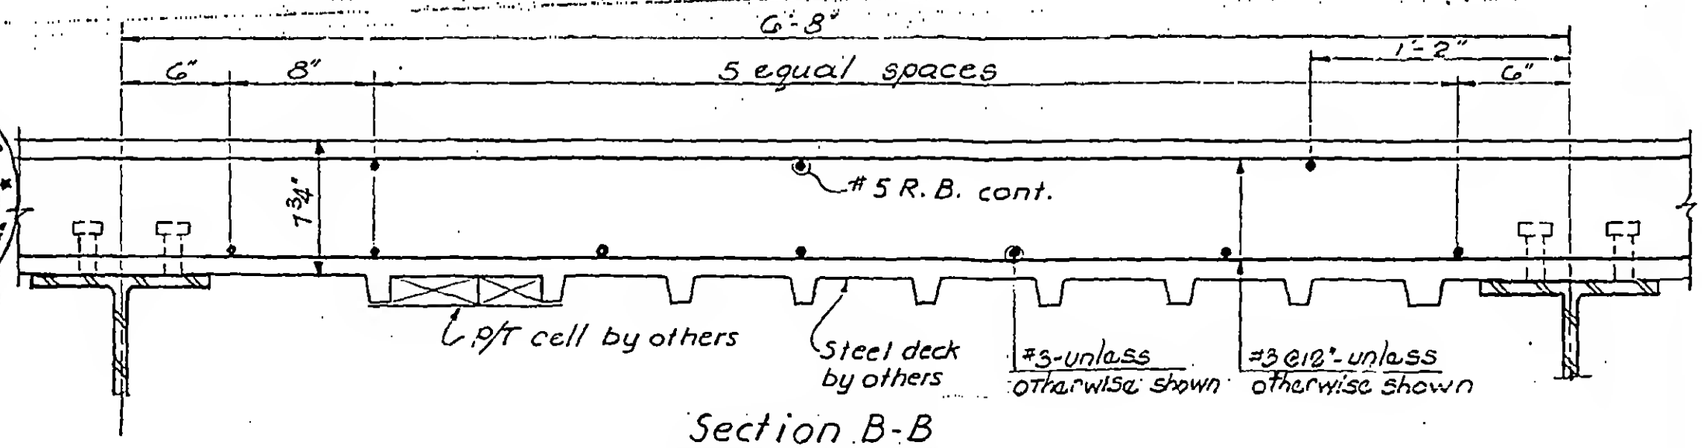

Section B-B

TYPICAL BAY

REGISTERED PROFESSIONAL ENGINEER LESLIE E. ROBERTSON No. 34360 UNIVERSITY OF THE STATE OF NEW YORK

8-AB2-3.1