
SKILLING - HELLE - CHRISTIANSEN - ROBERTSON. Structural & Civil Enginoors

PROJECT THE WORLD TRADE CENTER | TITLE TYPICAL SECTIONS - SLAB 5" OR MORE ON STEEL DECK | DATE 3-1-68

REVISIONS

12-1-70

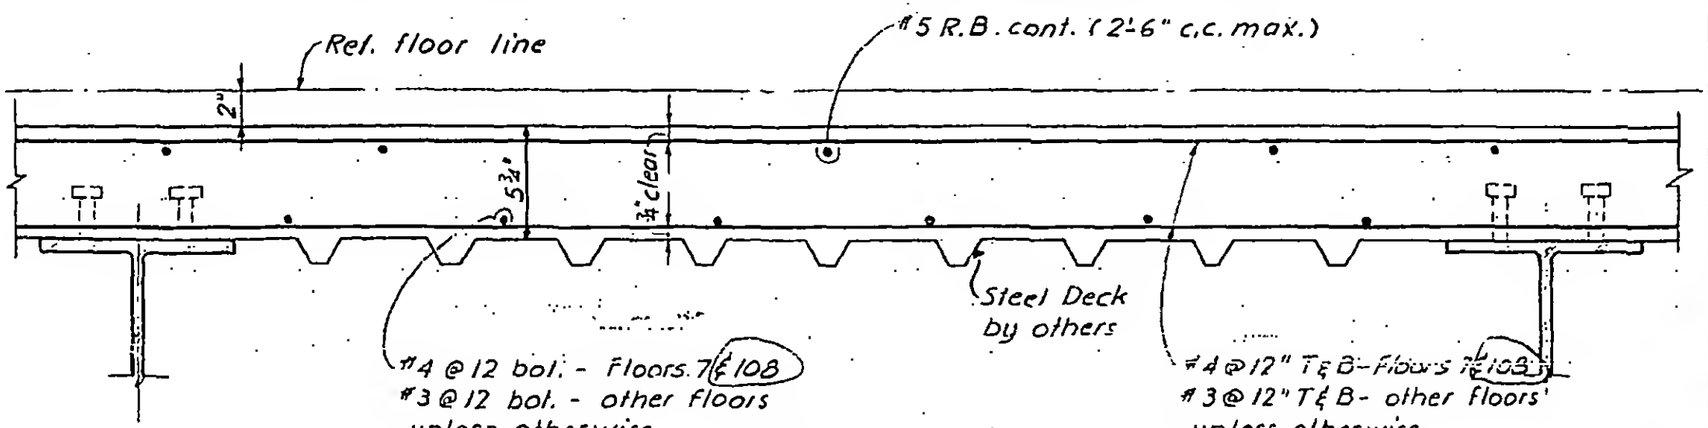


Section C-C

TYPICAL BAY

LICENSED PROFESSIONAL ENGINEER
LESLIE E. ROBERTSON
No. 34360
UNIVERSITY OF THE STATE OF N.Y.

8-AB2-3.2