
SKILLING - HELLE - CHRISTIANSEN - ROBERTSON Structural & Civil Engineers

PROJECT THE WORLD TRADE CENTER | TITLE TYPICAL SECTIONS - 5" OR MORE - SLAB ON STEEL DECK | DATE 3-1-68

REVISIONS

5/31/68

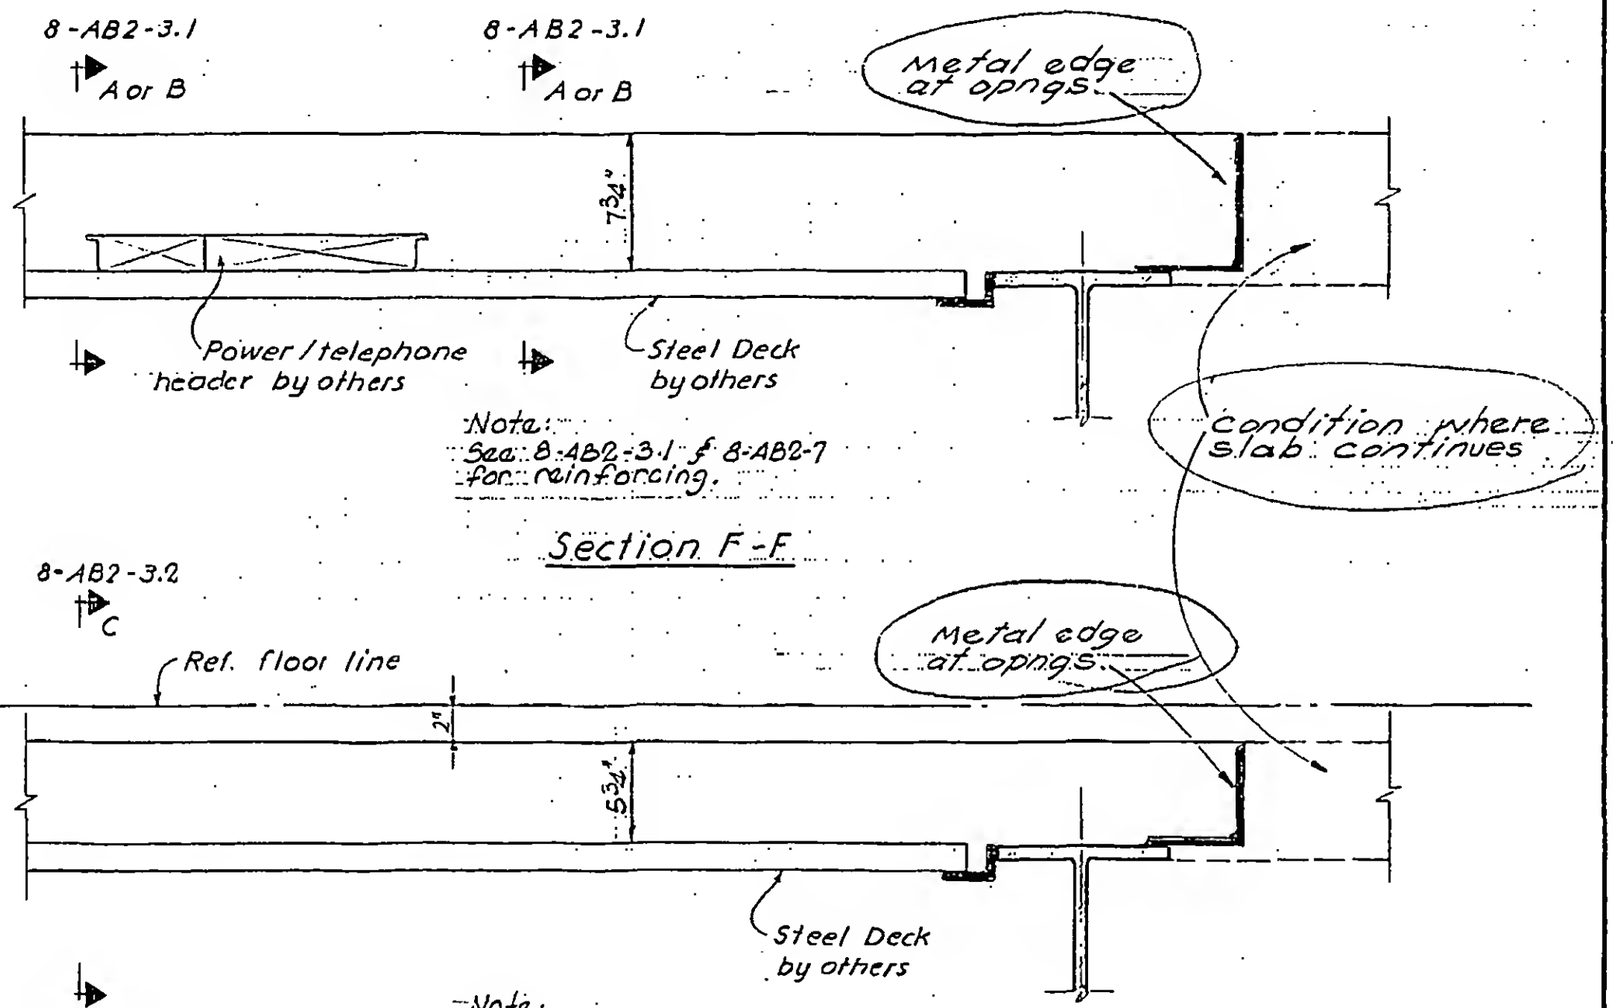

Note:
See 8-AB2-3.1 & 8-AB2-7 for reinforcing.

Section F-F

Note:
See 8-AB2-3.2 for reinforcing

Section 6-6

LICENSED PROFESSIONAL ENGINEER
LESLIE E. ROBERTSON
No. 34360
REGISTERED BY THE STATE OF NEW YORK

8-AB2-3.4