
SKILLING, HELLE, CHRISTIANSEN, ROBERTSON — Structural & Civil Engineers


PROJECT: THE WORLD TRADE CENTER | TITLE: TYPICAL DETAILS OF 2" HEADER IN 4" SLAB | DATE: 3-12-69

REVISIONS

8-27-69

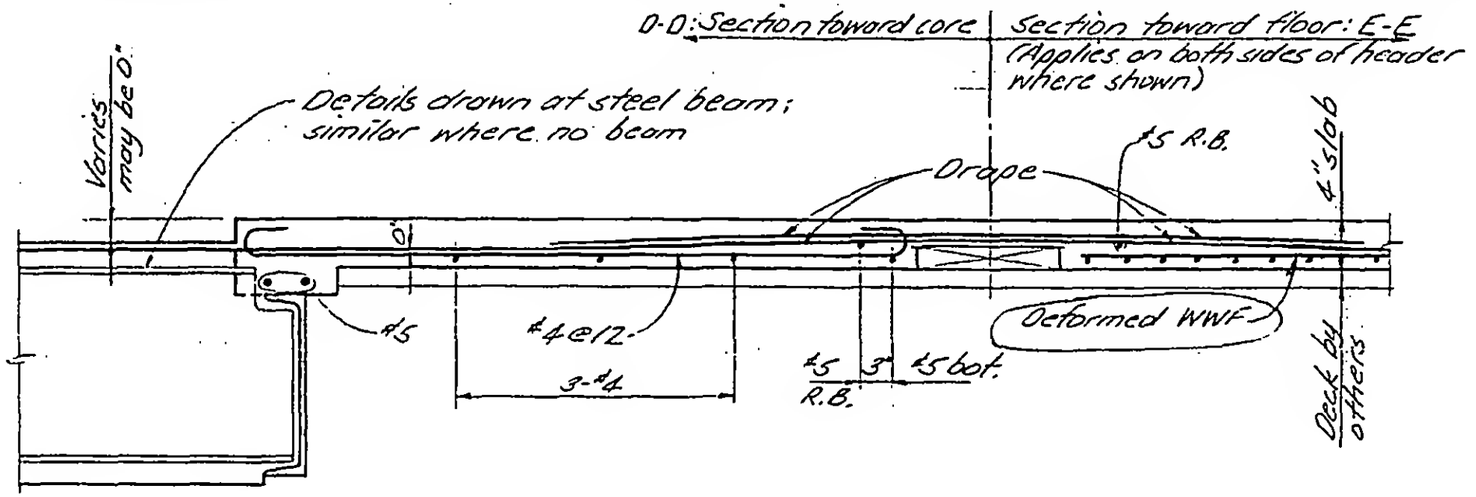

Section D-D Section E-E

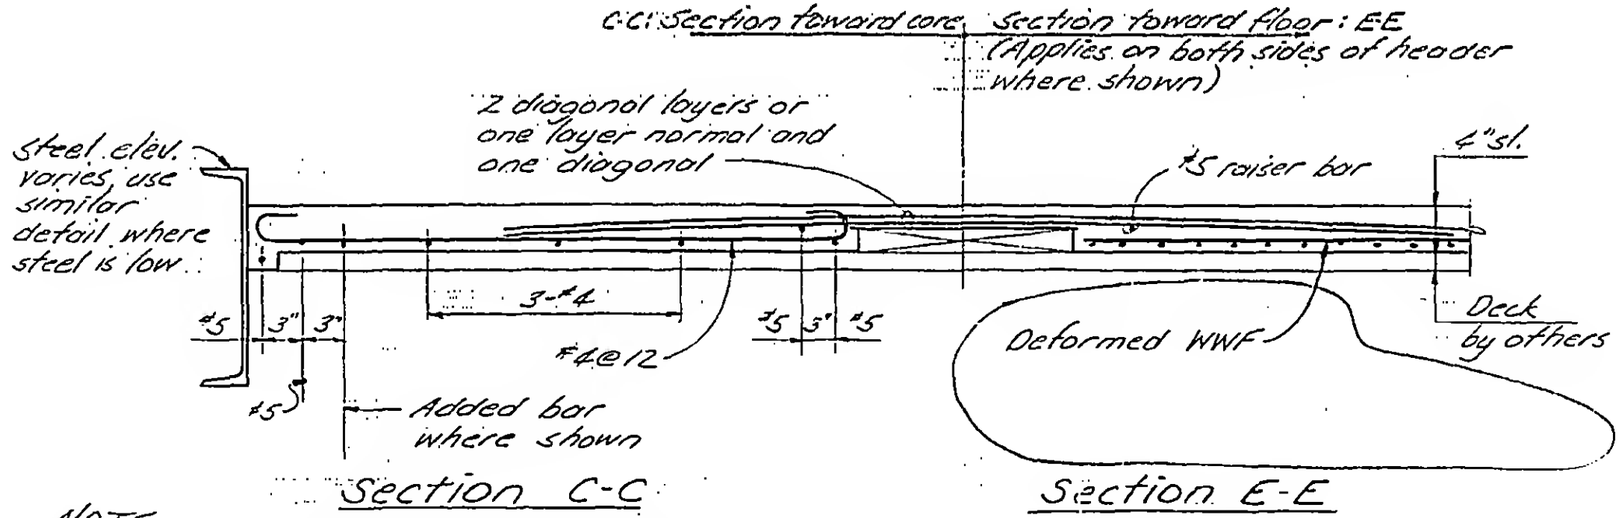

Section C-C Section E-E

NOTE
For additional reinf. or other modifications see Plans; see Note 5 on 8-AB1-2.3.

LICENSED PROFESSIONAL ENGINEER — LESLIE E. ROBERTSON — No. 34360 — UNIVERSITY OF THE STATE OF NEW YORK

DESIGNED

DRAWN J Adams

REVIEWED CJOB

8-AB2-4.2