
SKILLING, HELLE, CHRISTIANSEN, ROBERTSON — Structural & Civil Engineers

PROJECT: THE WORLD TRADE CENTER | TITLE: DETAILS OF BARS ACROSS HEADERS | DATE: 3-1-68

REVISIONS

General Rev.
3-12-69
8-27-69

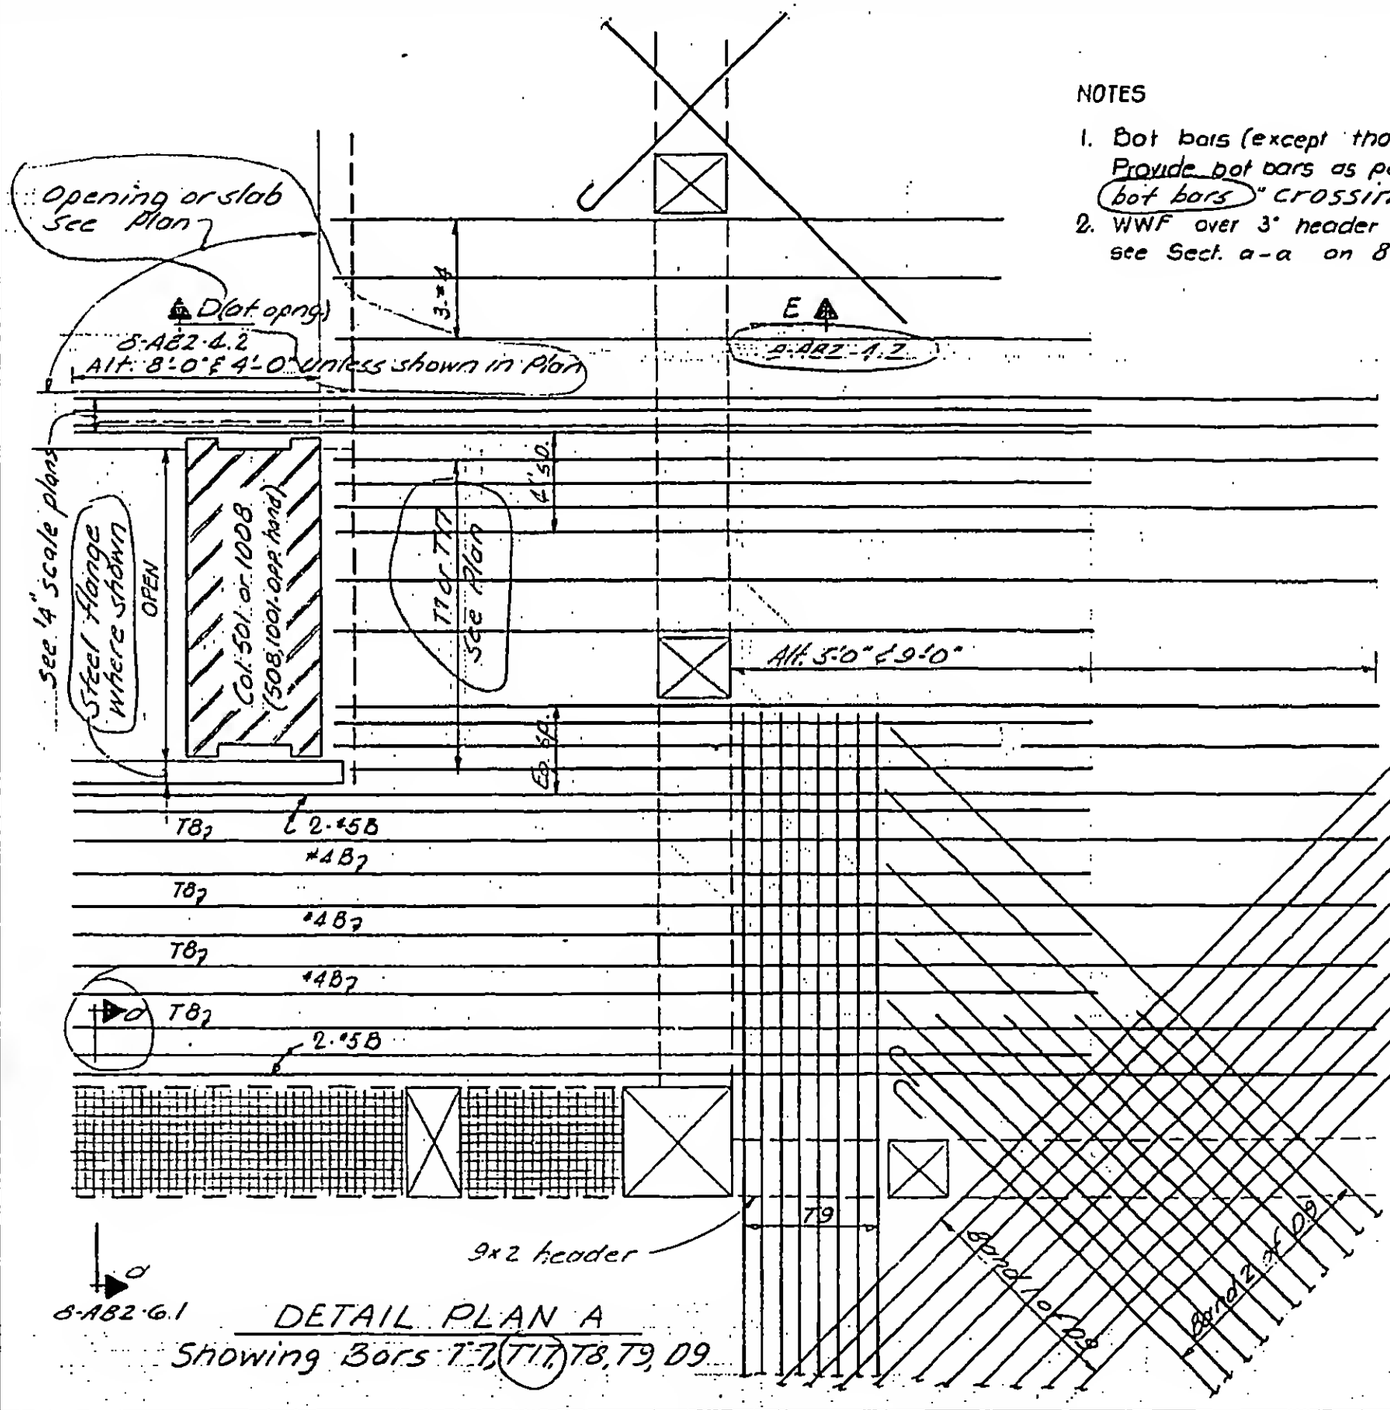

DETAIL PLAN A
Showing Bars T.T. (T1.) T8, T9, 09

NOTES

1. Bot bars (except those marked "B") not shown. Provide bot bars as per Sections. Drape bot bars" crossing headers.
2. WWF over 3" header shown thus ##. For width see Sect. a-a on 8-AB2-6.1.

LICENSED PROFESSIONAL ENGINEER
LESLIE E. ROBERTSON
No. 34360
UNIVERSITY OF THE STATE OF NEW YORK

DESIGNED

DRAWN: G.T. Hellebranth

REVIEWED: WAB

8-AB2-5.1