
SKILLING, HELLE, CHRISTIANSEN, ROBERTSON — Structural & Civil Engineers

PROJECT THE WORLD TRADE CENTER | TITLE DETAILS OF BARS ACROSS HEADERS | DATE 3-12-69

REVISIONS

8-27-69
3-19-70

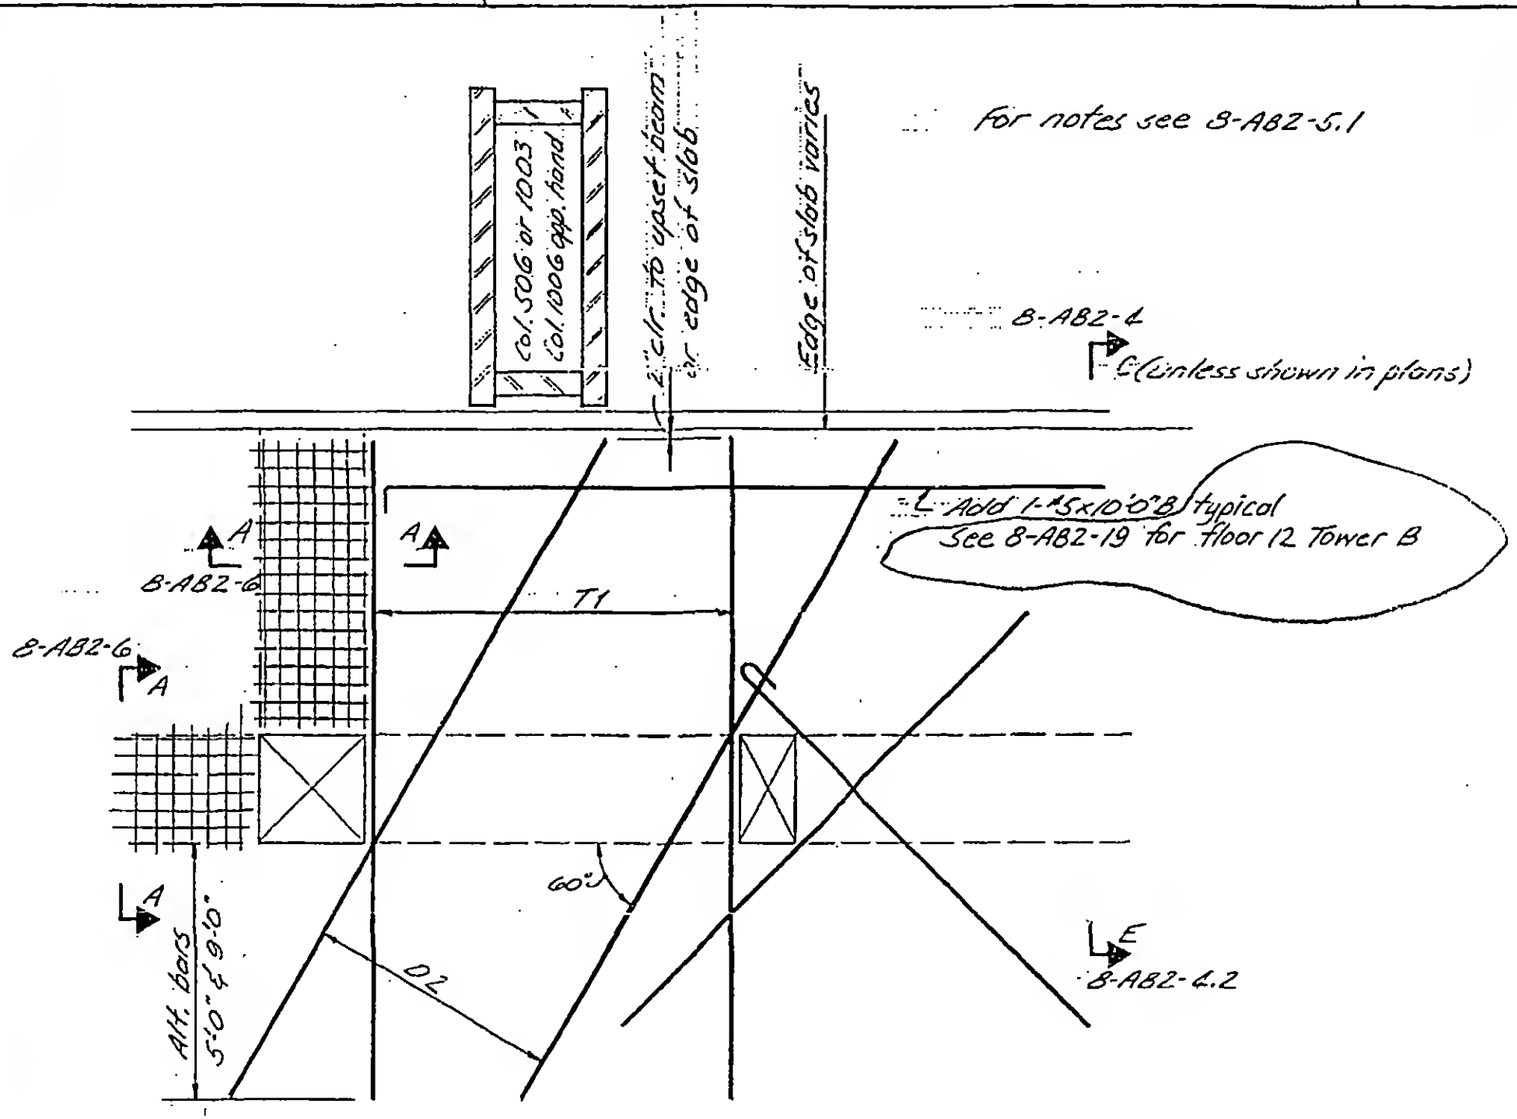

DETAIL PLAN C
Showing bars T1, 02

LICENSED PROFESSIONAL ENGINEER
LESLIE E. ROBERTSON
No. 34360
UNIVERSITY OF THE STATE OF NEW YORK

DESIGNED

DRAWN
J. Adams

REVIEWED
W-AB

8-AB2-5.3