
SKILLING, HELLE, CHRISTIANSEN, ROBERTSON — Structural & Civil Engineers

PROJECT: THE WORLD TRADE CENTER | TITLE: DETAILS OF BARS ACROSS HEADERS | DATE: 3-12-69

REVISIONS

8-27-69

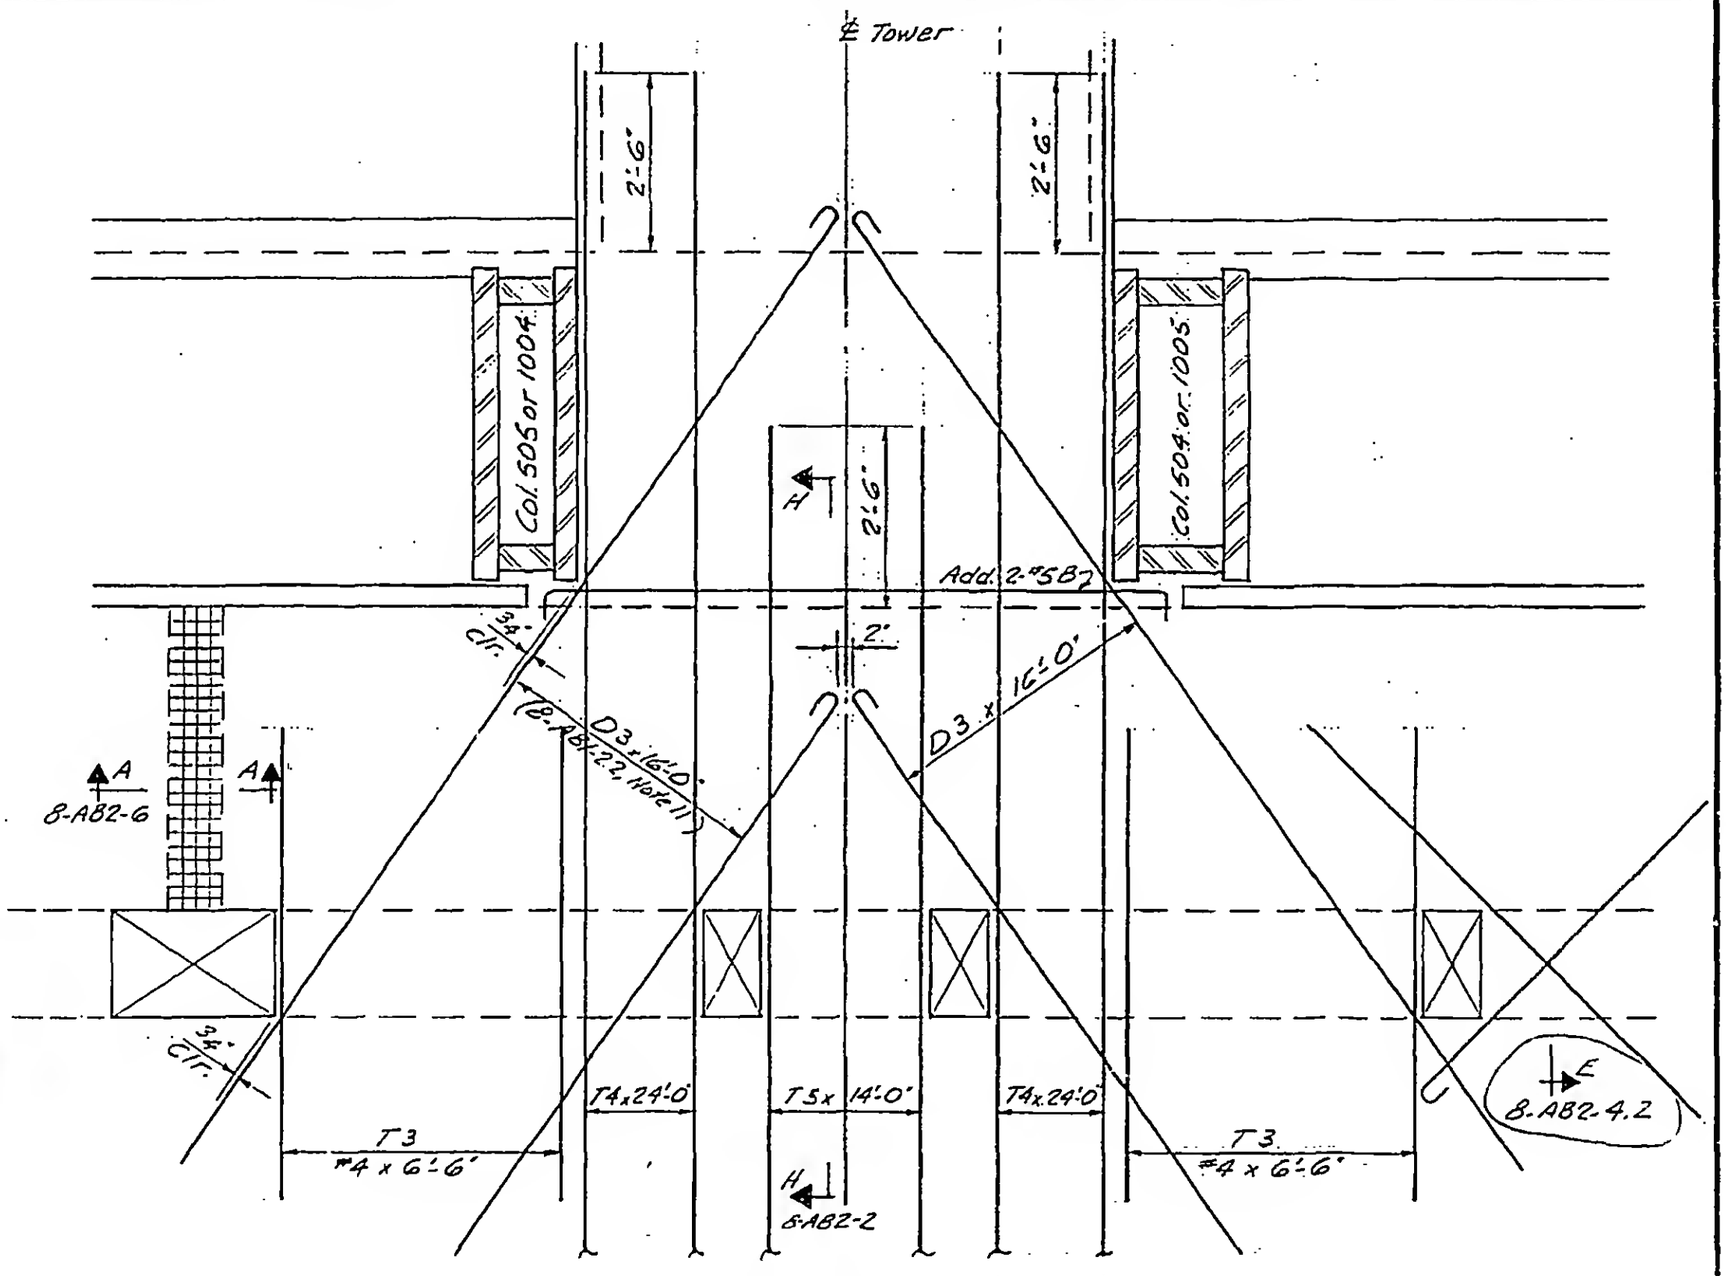

DETAIL PLAN D

Showing Bars T3, T4, T5, D3

For notes see 8-AB2-5.1

8-AB2-5.4

LICENSED PROFESSIONAL ENGINEER — LESLIE E. ROBERTSON — No. 34360 — UNIVERSITY OF THE STATE OF NEW YORK

DESIGNED

DRAWN A.L.F.

REVIEWED (L)aR