
SKILLING, HELLE, CHRISTIANSEN, ROBERTSON — Structural & Civil Engineers

PROJECT THE WORLD TRADE CENTER | TITLE TYPICAL DETAIL OF 3" HEADER IN 4" SLAB | DATE 5-12-69

REVISIONS

8-27-69

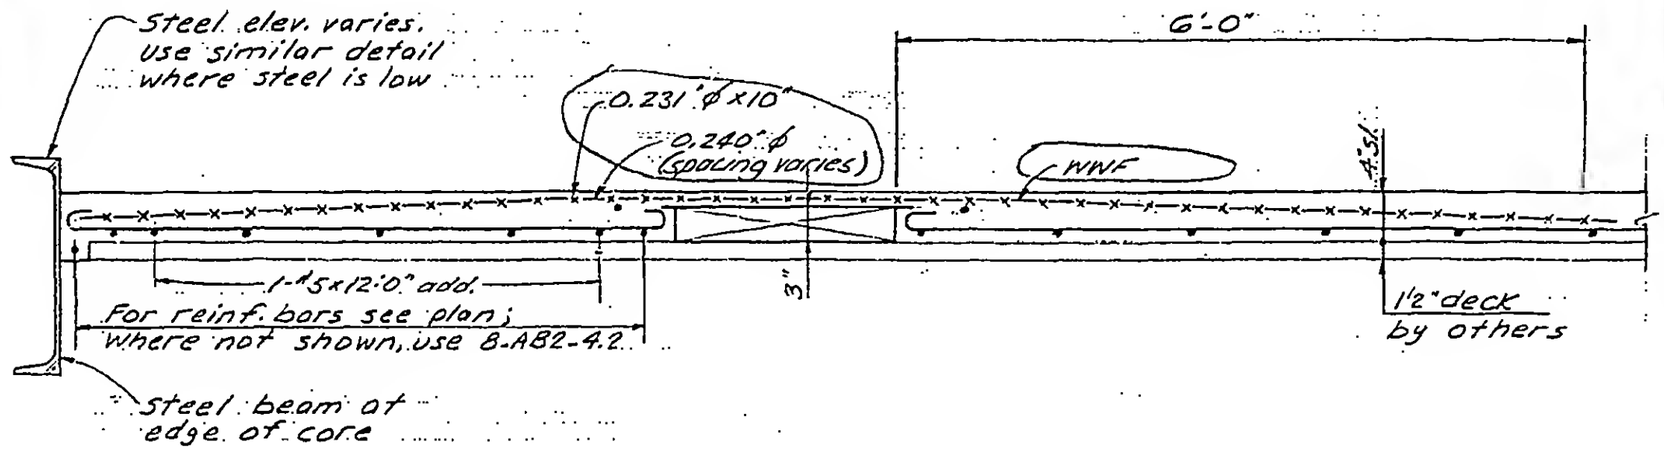


## Section B-B

Same as Det. A on 8-AB2-6.1 except as shown

Notes

1. Lap deformed WWF with 2x2 - 10/10 WWF in adjacent bay 4" min. between end wires. Laps over header not permitted.
2. Use this section only where shown in plan. Elsewhere, use Det. A on 8-AB2-6.1.

LICENSED PROFESSIONAL ENGINEER LESLIE E. ROBERTSON No. 34360 UNIVERSITY OF THE STATE OF NEW YORK

DESIGNED

DRAWN A.L.F.

REVIEWED L.E.R.

8-AB2-6.2