
SKILLING - HELLE - CHRISTIANSEN - ROBERTSON Structural & Civil Engineers

PROJECT THE WORLD TRADE CENTER | TITLE REINFORCEMENT AT LARGE OPENINGS IN FLOOR | DATE 3-1-68

REVISIONS

12-1-70

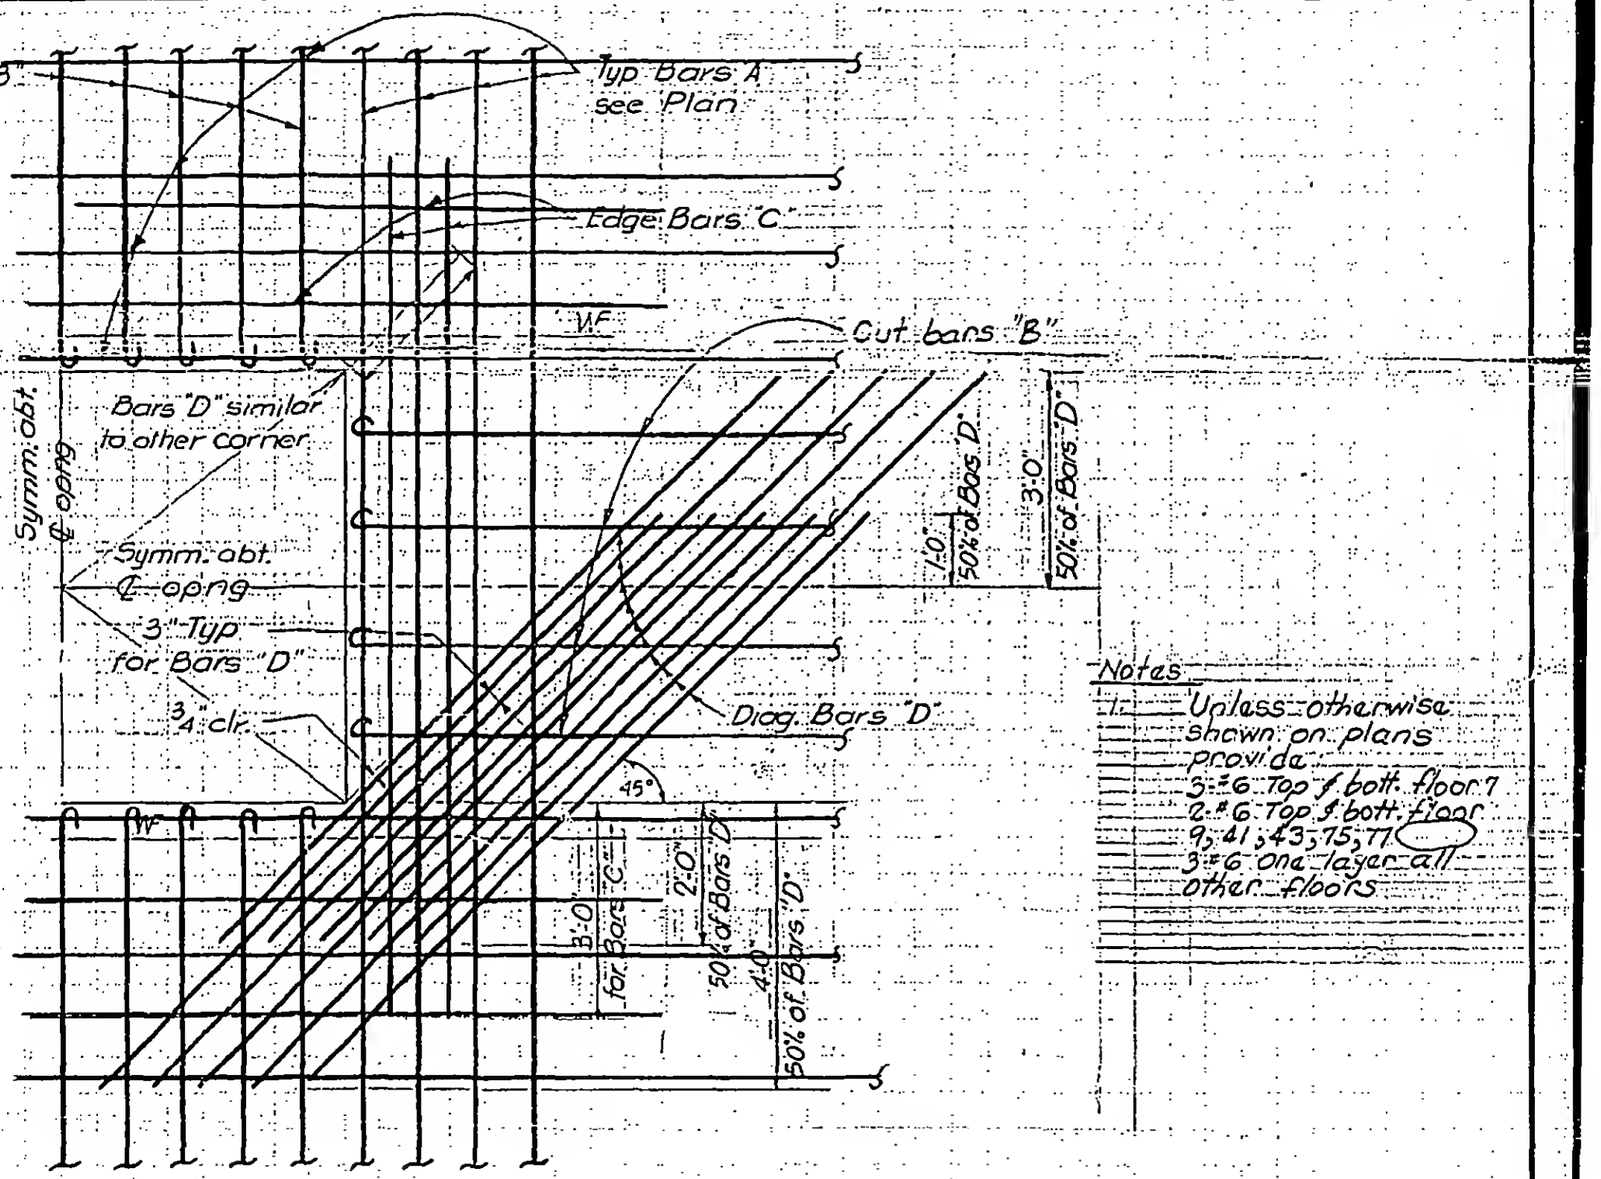

Notes

Unless otherwise shown on plans provide
3-#6 Top & bott. floor 7
2-#6 Top & bott. floor 9, 41, 43, 75, 77
3-#6 one layer all other floors

No. of Bars at Opng.

No. of Bars "C" (½ ea. side) = 0.50± x No. of Bars "B" (each layer)

LICENSED PROFESSIONAL ENGINEER LESLIE E. ROBERTSON No. 34360 UNIVERSITY OF THE STATE OF NEW YORK

8-AB2-11