

SKILLING, HELLE, CHRISTIANSEN, ROBERTSON — Structural & Civil Engineers

PROJECT: THE WORLD TRADE CENTER | TITLE: TYPICAL SECTIONS THRU CORE WALL | DATE: 3/19/70


REVISIONS

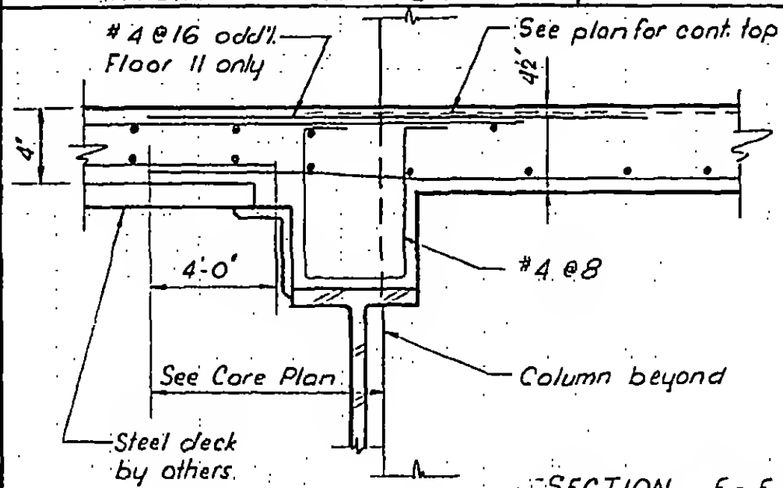

SECTION E-E

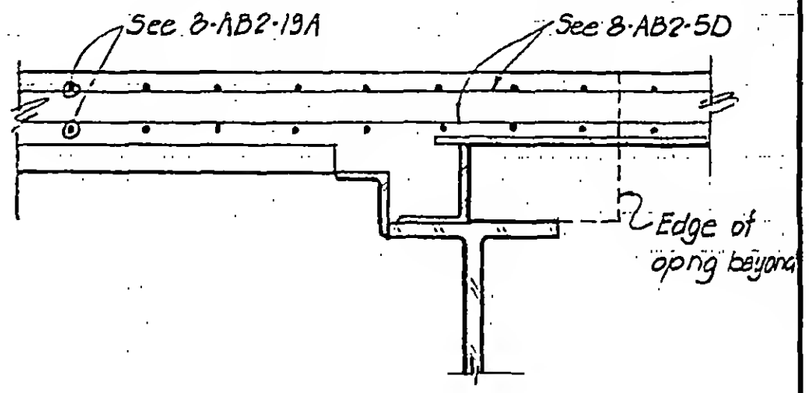

SECTION G-G

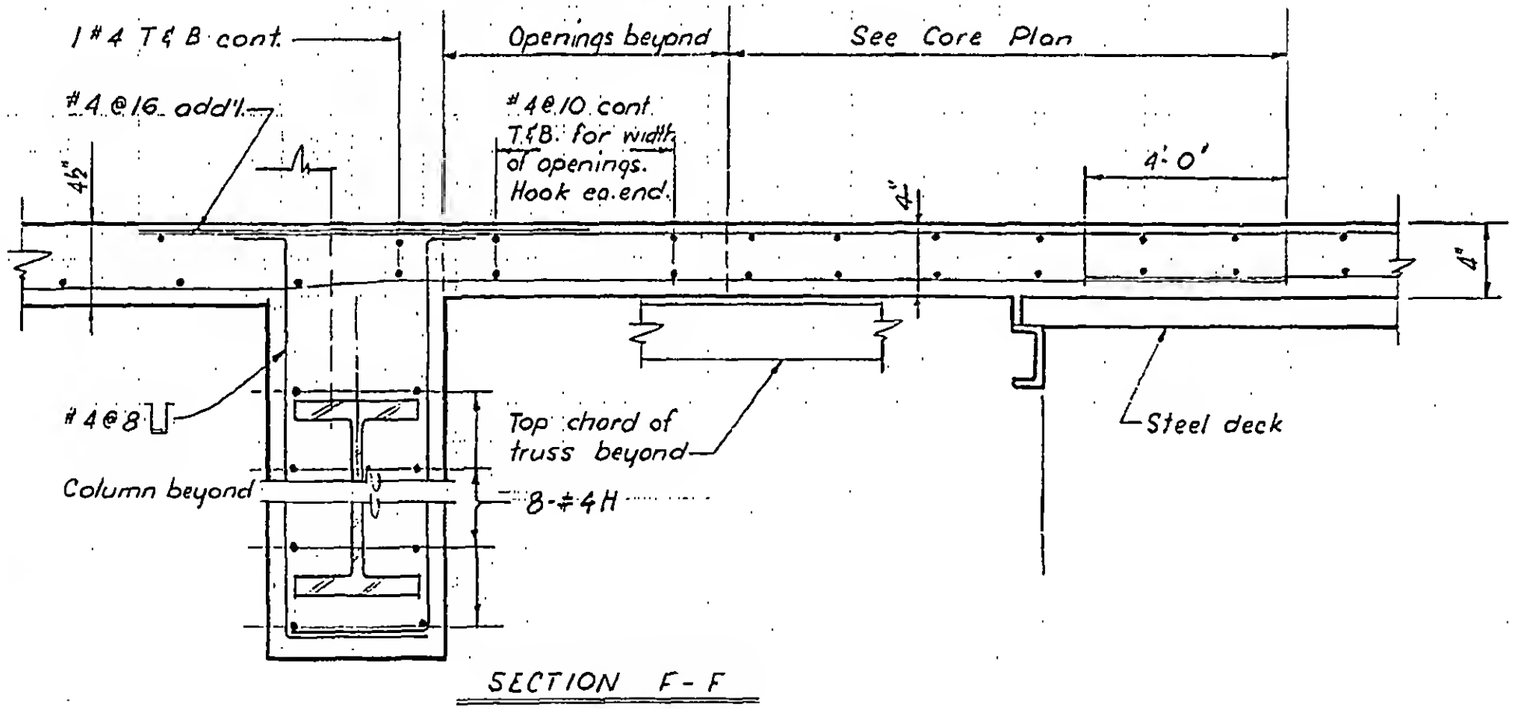

SECTION F-F

LICENSED PROFESSIONAL ENGINEER
LESLIE E. ROBERTSON
No. 34360
UNIVERSITY OF THE STATE OF NEW YORK

DESIGNED: T. O'Neill
DRAWN: T. Terrelonge
REVIEWED:

8-AB2-14.2