
SKILLING, HELLE, CHRISTIANSEN, ROBERTSON — Structural & Civil Engineers

PROJECT: THE WORLD TRADE CENTER | TITLE: DETAILS AT SPLICING CHAMBER | DATE: 3-19-70.

REVISIONS

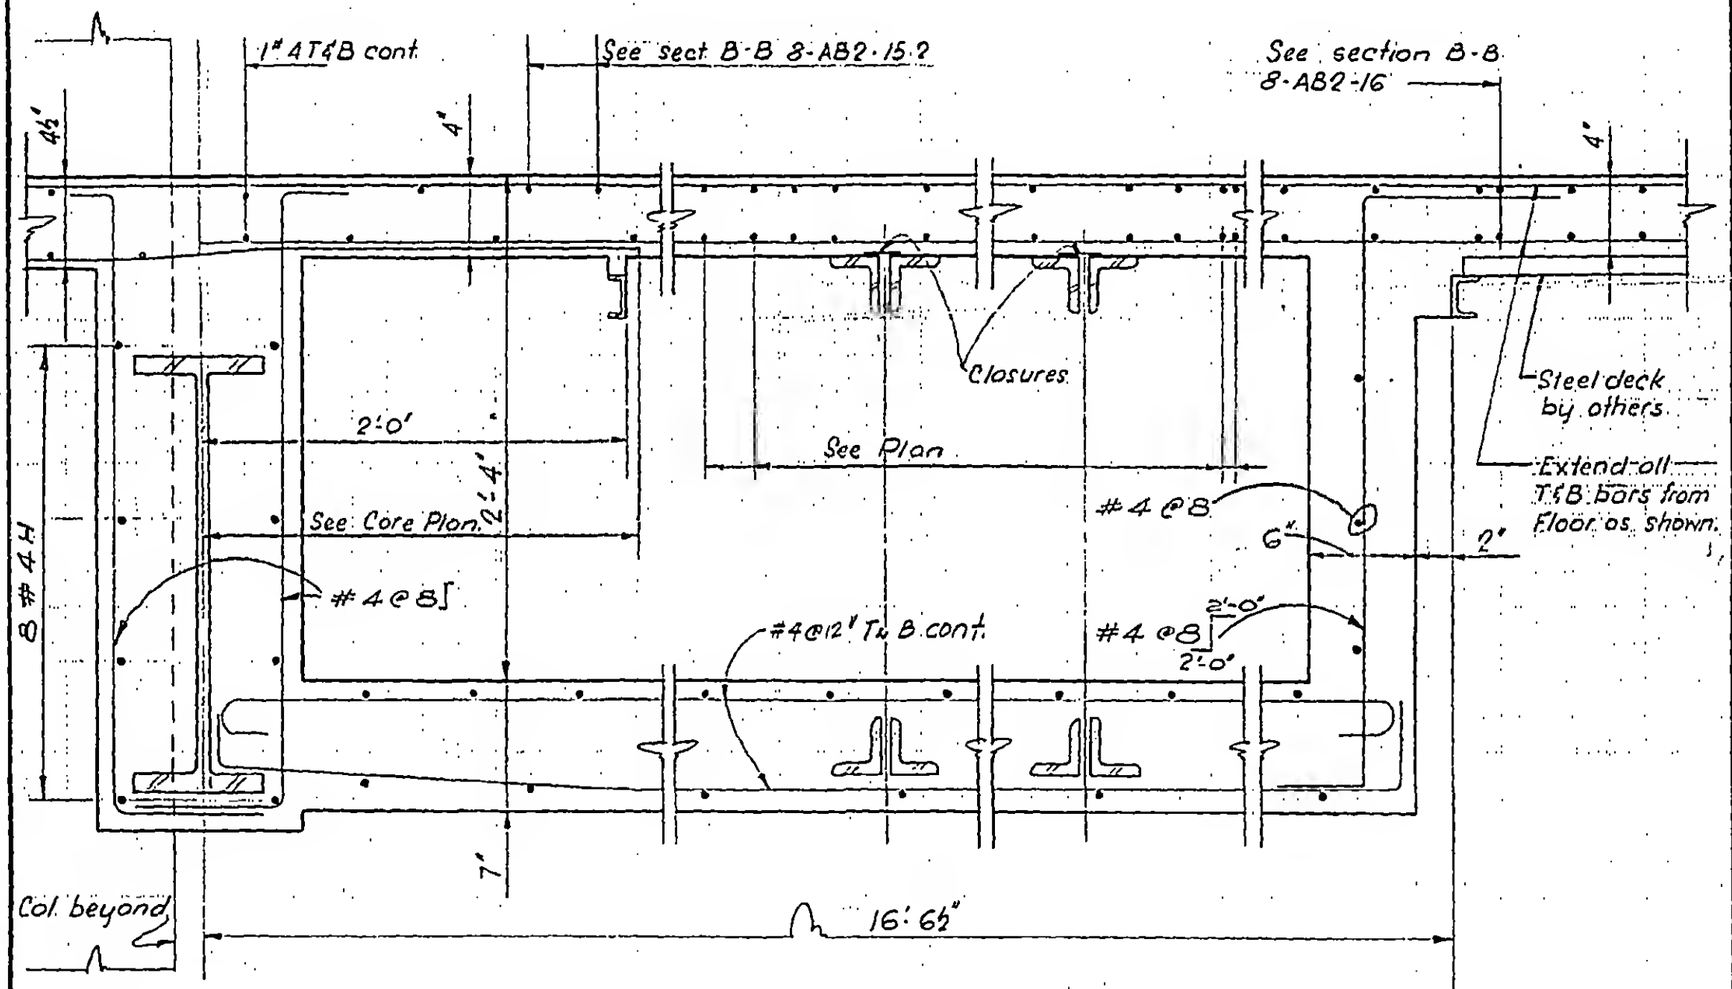

SECTION A - A

LICENSED PROFESSIONAL ENGINEER — LESLIE E. ROBERTSON — No. 34360 — UNIVERSITY OF THE STATE OF NEW YORK

DESIGNED: T O'Neill
DRAWN: T. Terrelonge
REVIEWED:

8-AB2-15.1