
SKILLING, HELLE, CHRISTIANSEN, ROBERTSON — Structural & Civil Engineers

PROJECT: THE WORLD TRADE CENTER | TITLE: DETAILS AT SPLICING CHAMBER | DATE: 3/19/70


REVISIONS


5/22/70

See 8-AB2-16.1 for note 1

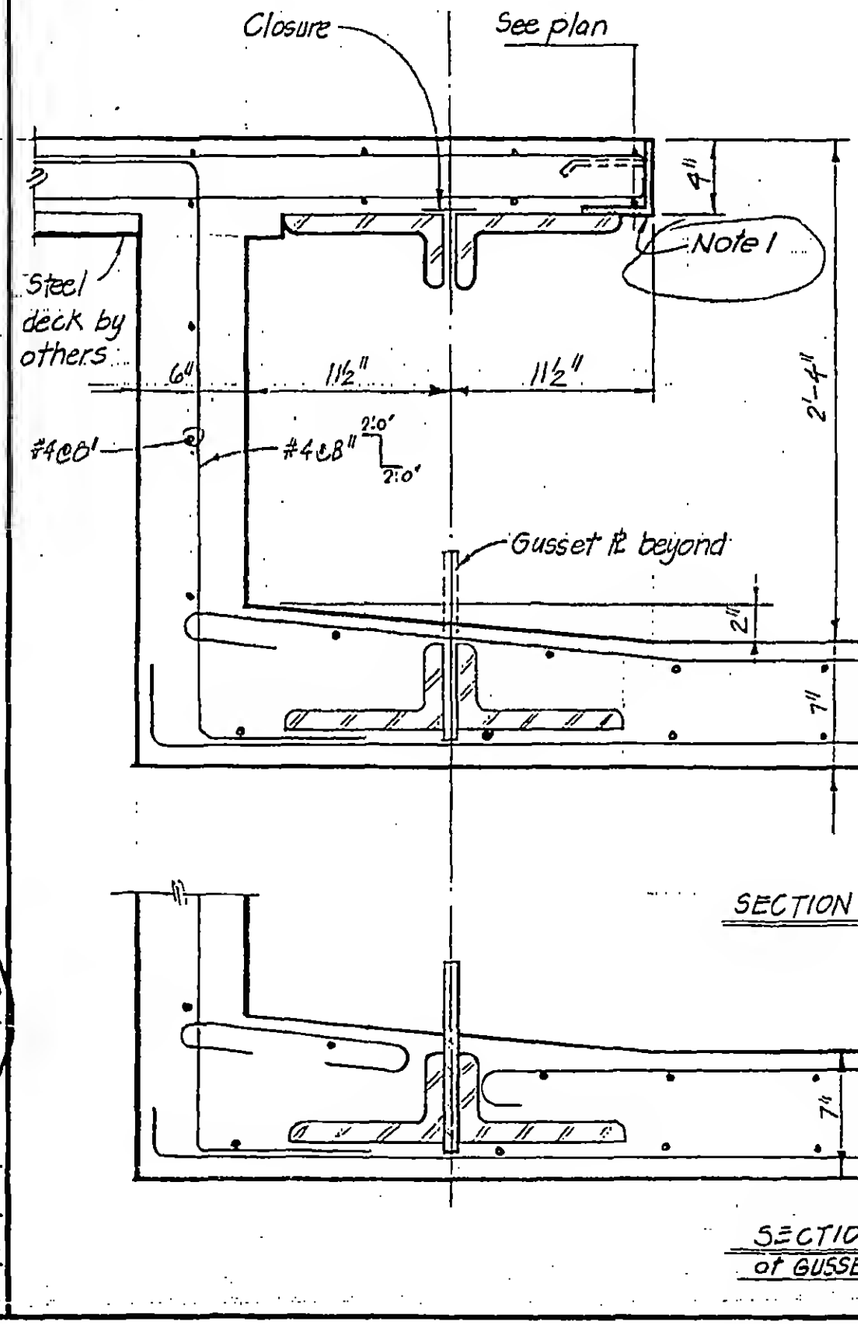

SECTION D-D

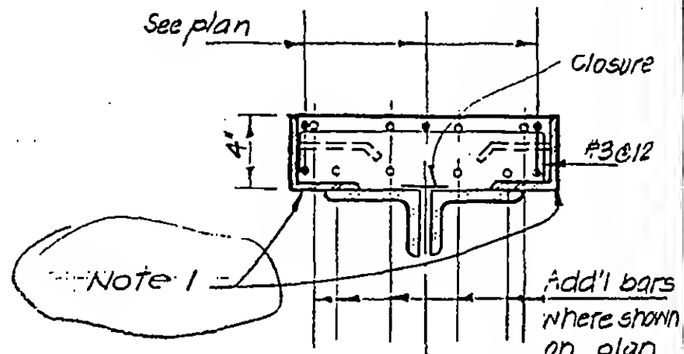

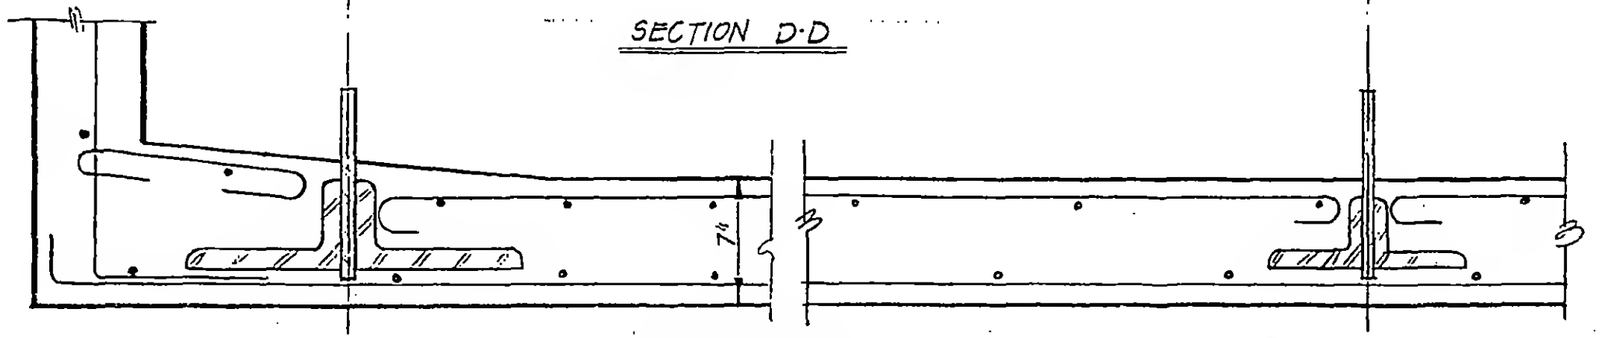

SECTION D-D of GUSSET Pls

LICENSED PROFESSIONAL ENGINEER — LESLIE E. ROBERTSON — No. 34360 — STATE OF NEW YORK

DESIGNED: T. O'Neill

DRAWN: P.M. Ozeki

REVIEWED:

BAB-2-16.3