

SKILLING, HELLE, CHRISTIANSEN, ROBERTSON — Structural & Civil Engineers

PROJECT: THE WORLD TRADE CENTER | TITLE: TYPICAL DETAIL OF 3" HEADER IN 4" SLAB | DATE: 3-19-70

REVISIONS

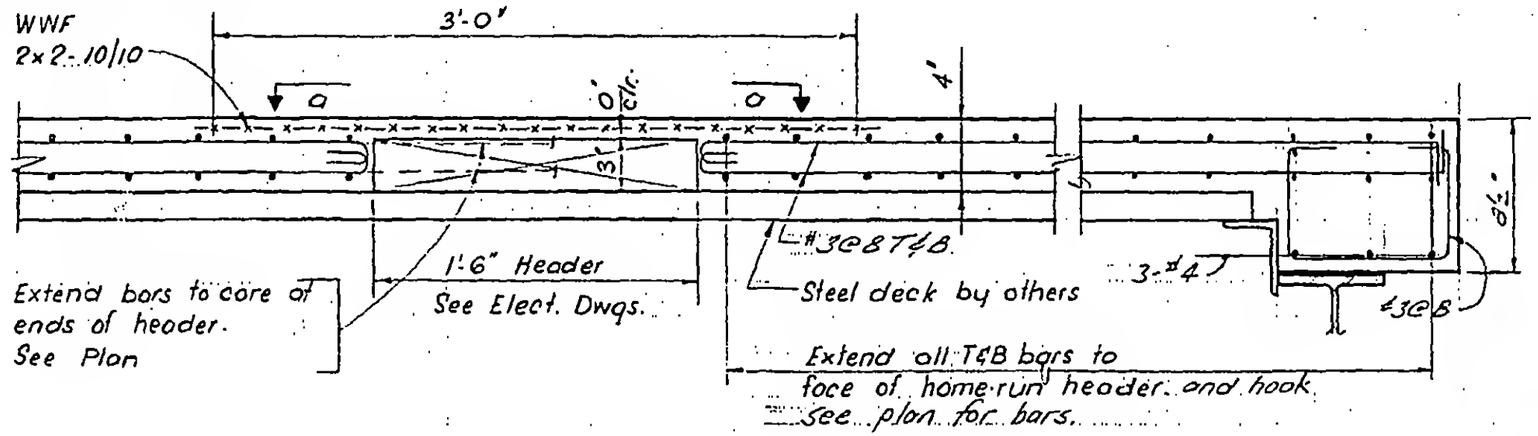

SECTION A-A

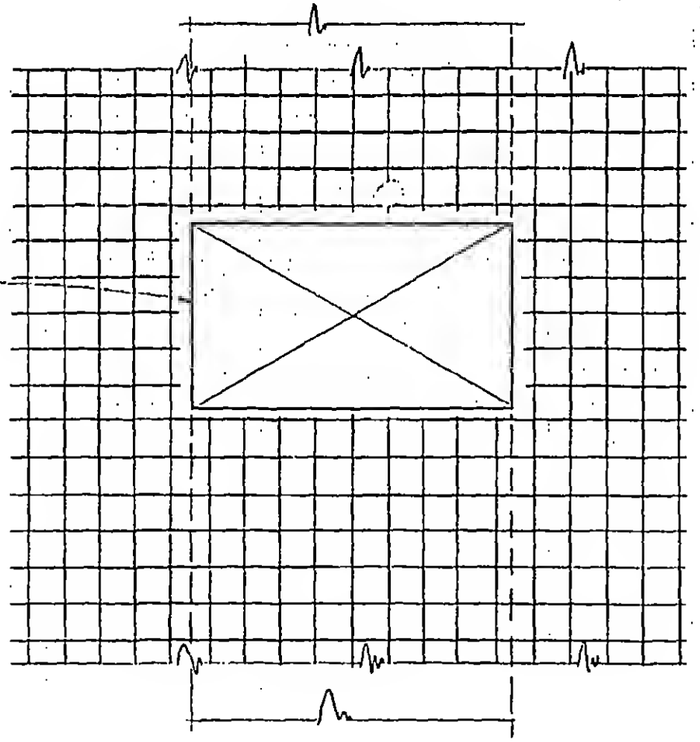

Plan a-a
Showing WWF over header

Note:-
Detail of WWF over home-run headers similar. Use 2'-6" width of 9" headers. See plan and electrical drawings.

LICENSED PROFESSIONAL ENGINEER — LESLIE E. ROBERTSON — No 34360 — UNIVERSITY OF THE STATE OF NEW YORK

DESIGNED: T O'Neill
DRAWN: T. Terrelonge
REVIEWED:

8-AB2-18.1