
SKILLING, HELLE, CHRISTIANSEN, ROBERTSON — Structural & Civil Engineers

PROJECT: THE WORLD TRADE CENTER | TITLE: TYPICAL DETAIL OF 3" HEADER IN 4" SLAB | DATE: 3-19-70

REVISIONS

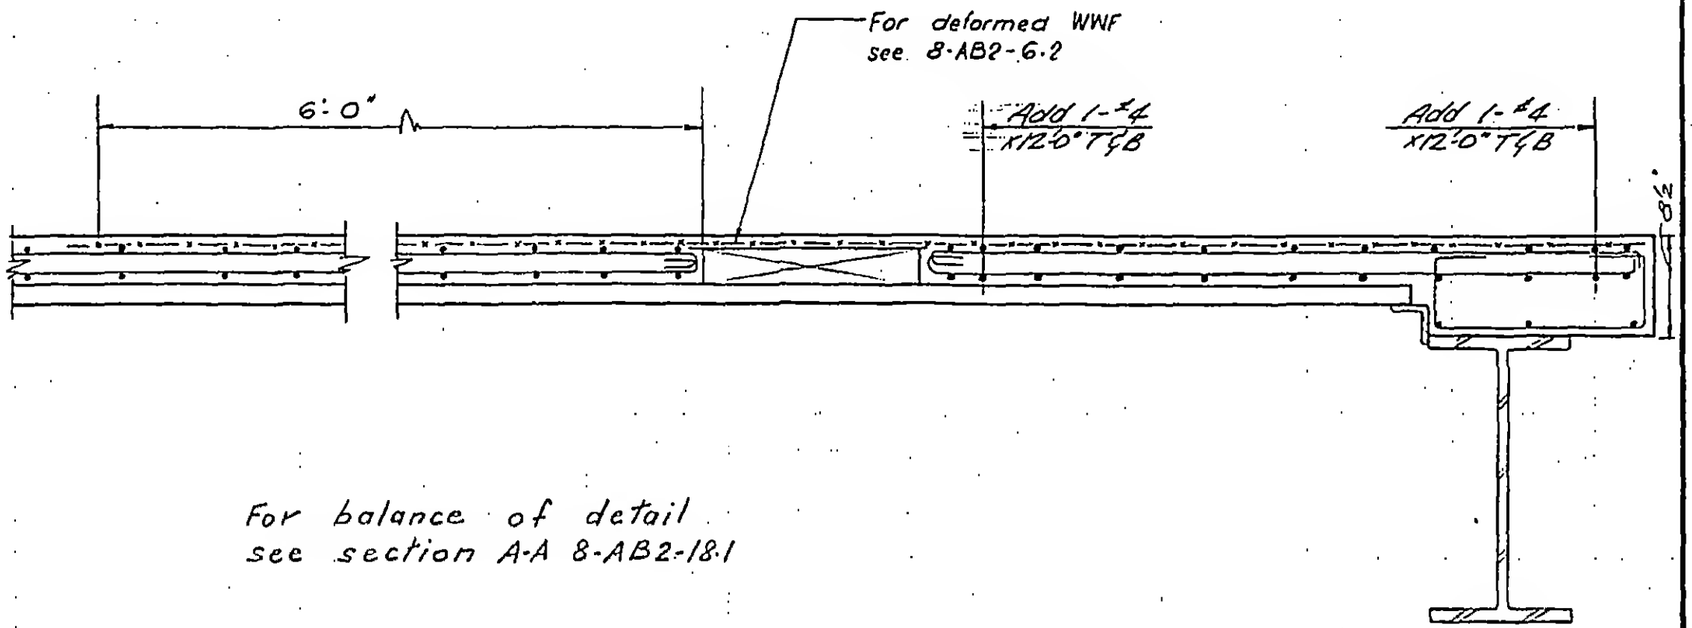

For balance of detail
see section A-A 8-AB2-18.1

SECTION B - B

Notes

1. Lap deformed WWF with 2x2 - 10/10 WWF in adjacent bay 4' min. between end wires. Laps over header not permitted.

LICENSED PROFESSIONAL ENGINEER — LESLIE E. ROBERTSON — No. 34360 — UNIVERSITY OF THE STATE OF NEW YORK

DESIGNED: T. O'Neill
DRAWN: T. Torrelonge
REVIEWED:

8-AB2-18.2