
SKILLING, HELLE, CHRISTIANSEN, ROBERTSON — Structural & Civil Engineers


PROJECT: THE WORLD TRADE CENTER | TITLE: TYPICAL DETAIL OF 2" HEADER IN 4" SLAB | DATE: 3-19-70

REVISIONS

5/22/70

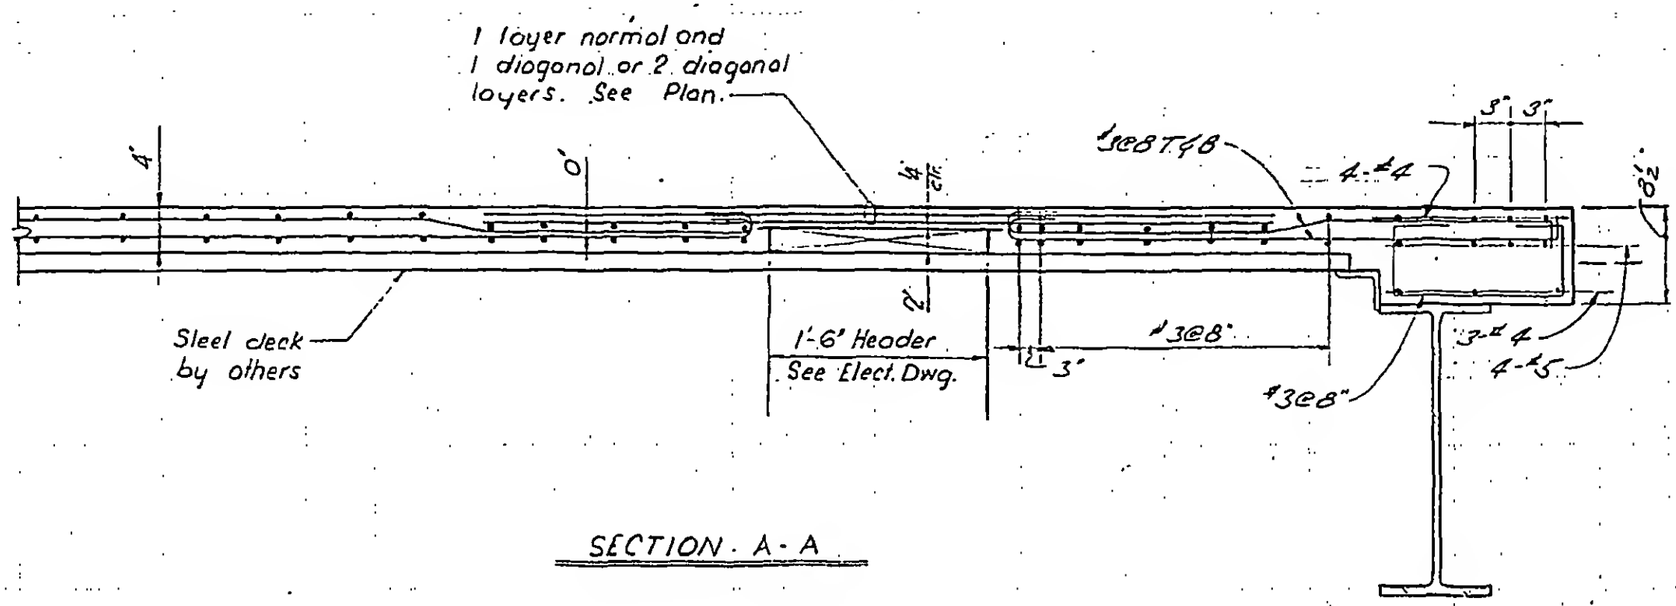


SECTION · A - A

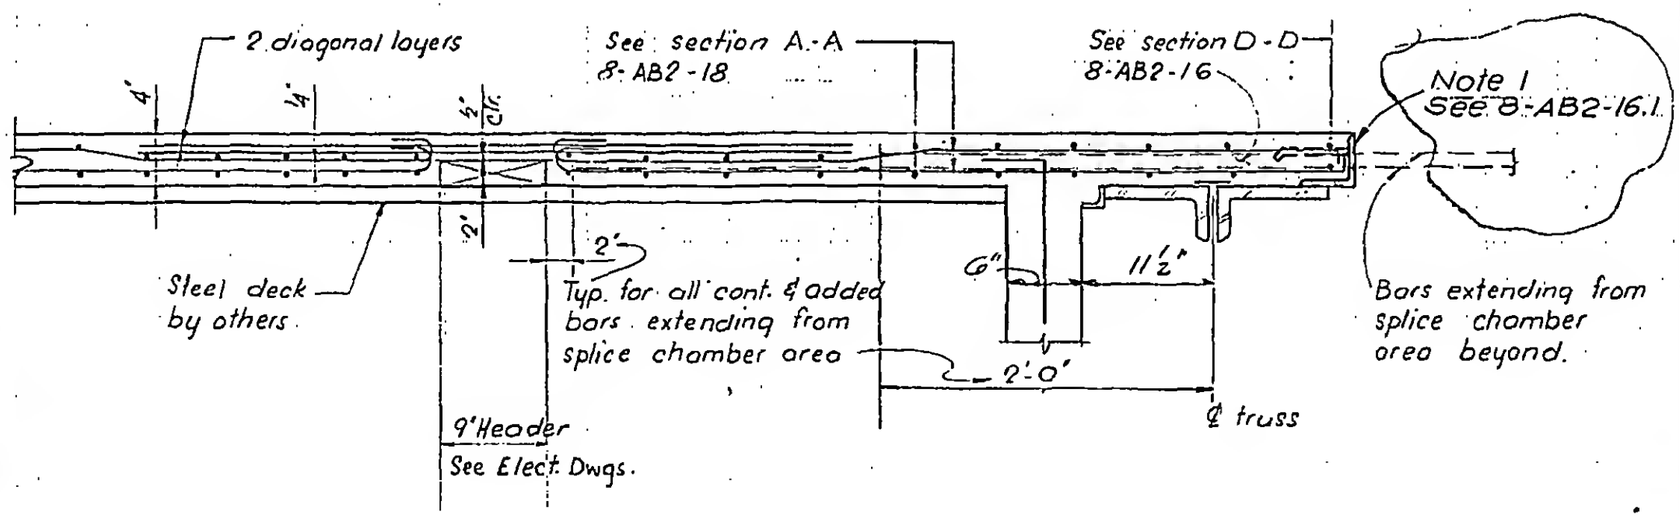


SECTION B - B

LICENSED PROFESSIONAL ENGINEER
LESLIE E. ROBERTSON
No. 34360
UNIVERSITY OF THE STATE OF NEW YORK

DESIGNED: T. O'Neill
DRAWN: T. Terrelonge
REVIEWED:

8-AB2-19