
SKILLING, HELLE, CHRISTIANSEN, ROBERTSON — Structural & Civil Engineers

PROJECT: THE WORLD TRADE CENTER | TITLE: PART PLAN AT SPLICE CHAMBER | DATE: 3-19-70

REVISIONS
5/22/70

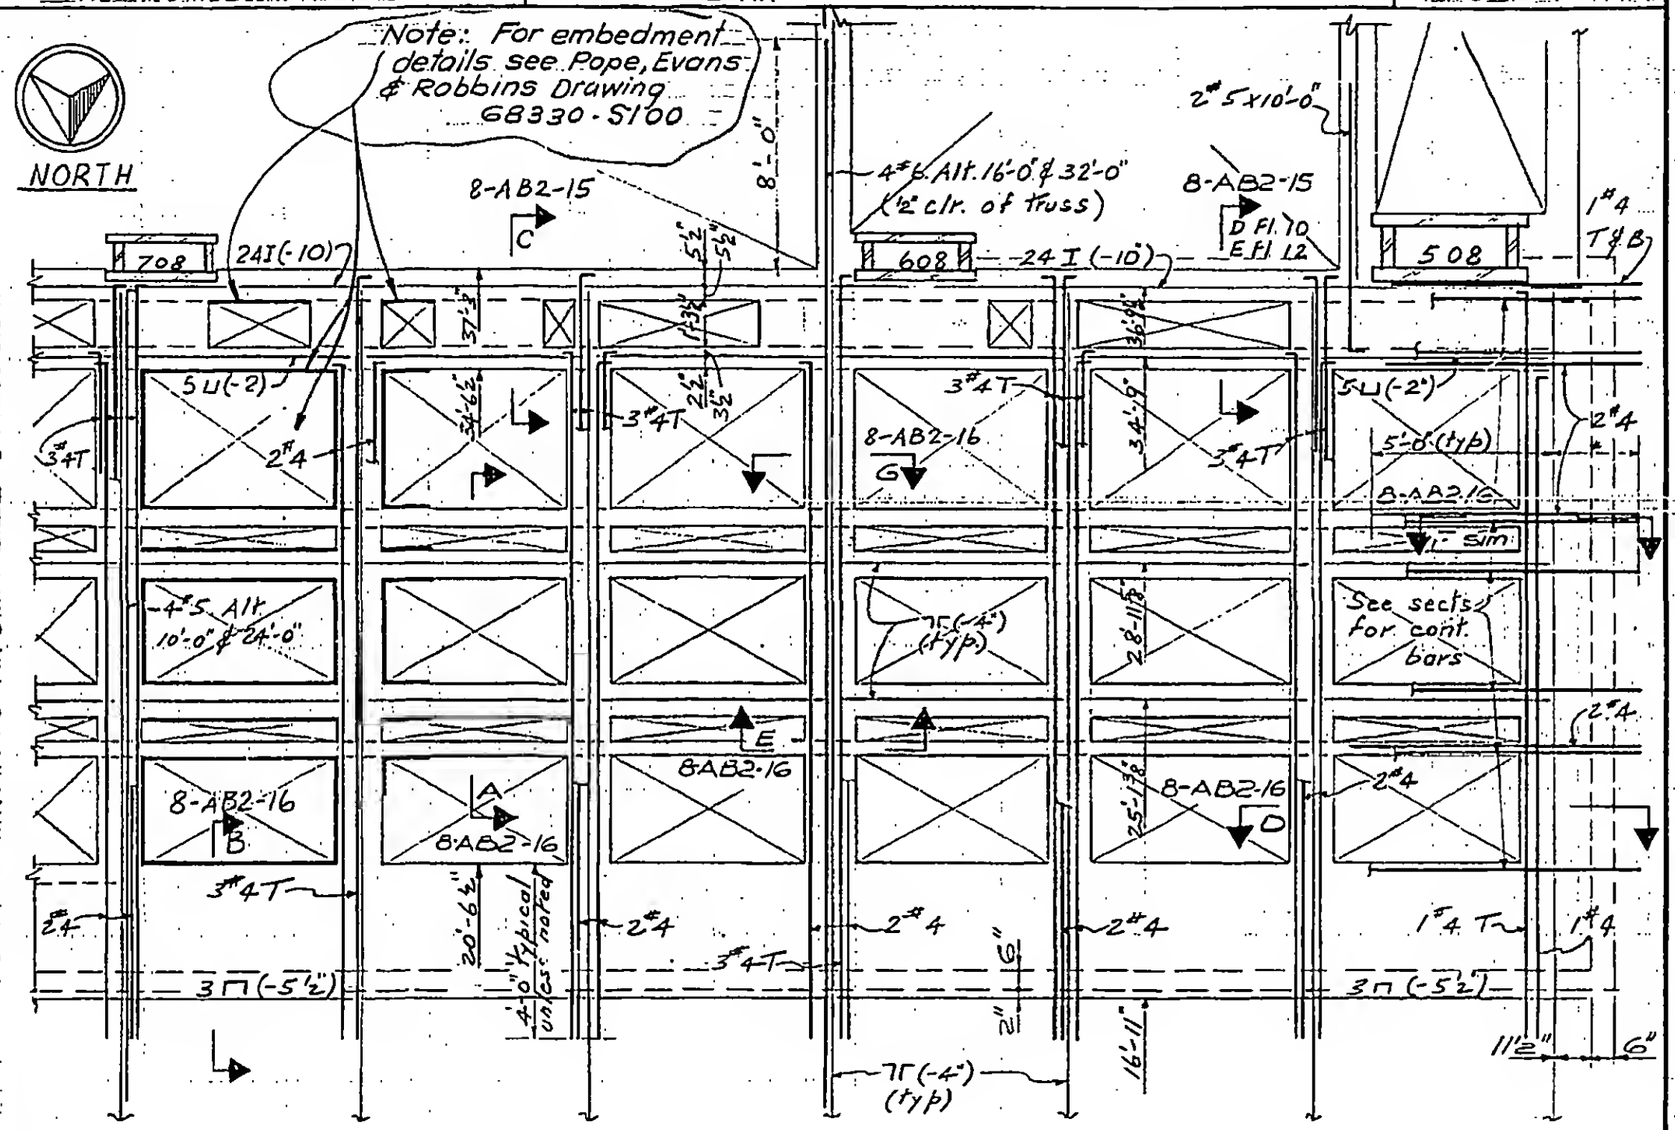

Note: For location of openings see Floor Plans—SCB-22 for Floor 10 and SCB 26 for Floor 12

PART PLAN SPLICE CHAMBER AREA

*Use 4'-0" typical floor 10. See section B-B 8-AB2-19 for floor 12.

Scale: 4" = 1'-0"

8-AB2-23.2

LICENSED PROFESSIONAL ENGINEER — LESLIE E. ROBERTSON — No. 34360 — UNIVERSITY OF THE STATE OF NEW YORK

DESIGNED T.O'Neill
DRAWN T.T. F.T.O'N.
REVIEWED