

SKILLING, HELLE, CHRISTIANSEN, ROBERTSON — Structural & Civil Engineers

PROJECT: THE WORLD TRADE CENTER | TITLE: TYPICAL SECTIONS THRU CORE WALL | DATE: 3-16-70

REVISIONS

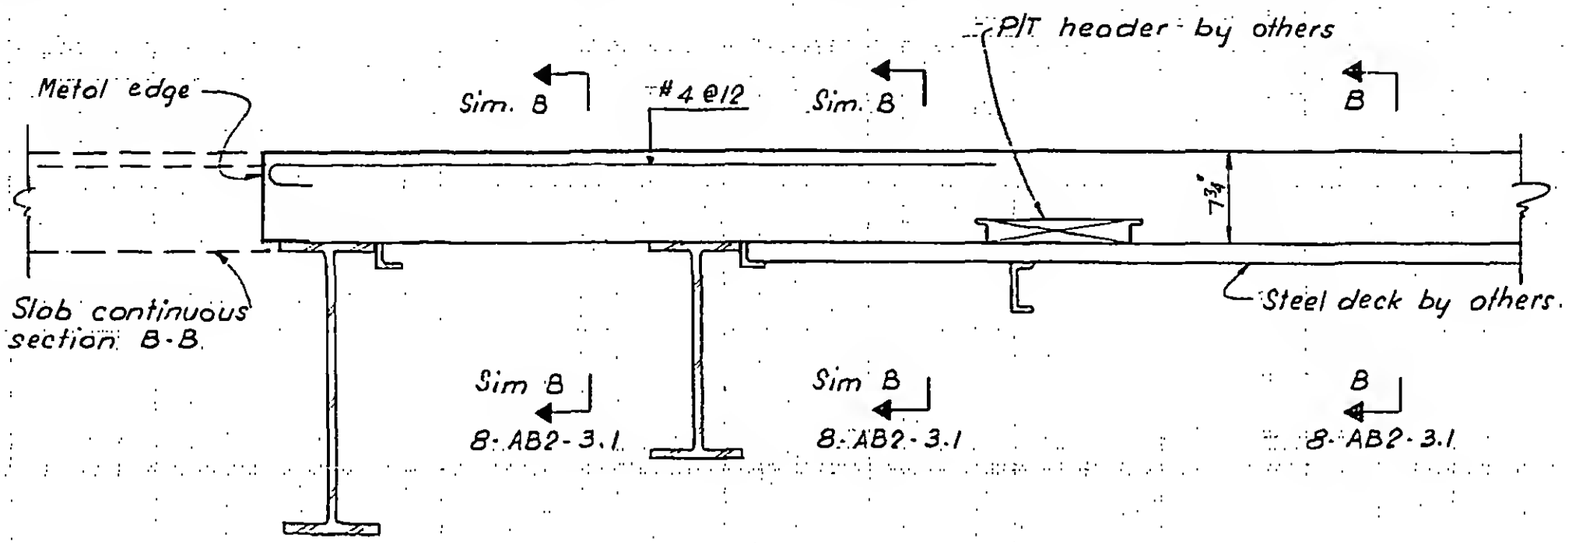

SECTIONS A-A & B-B

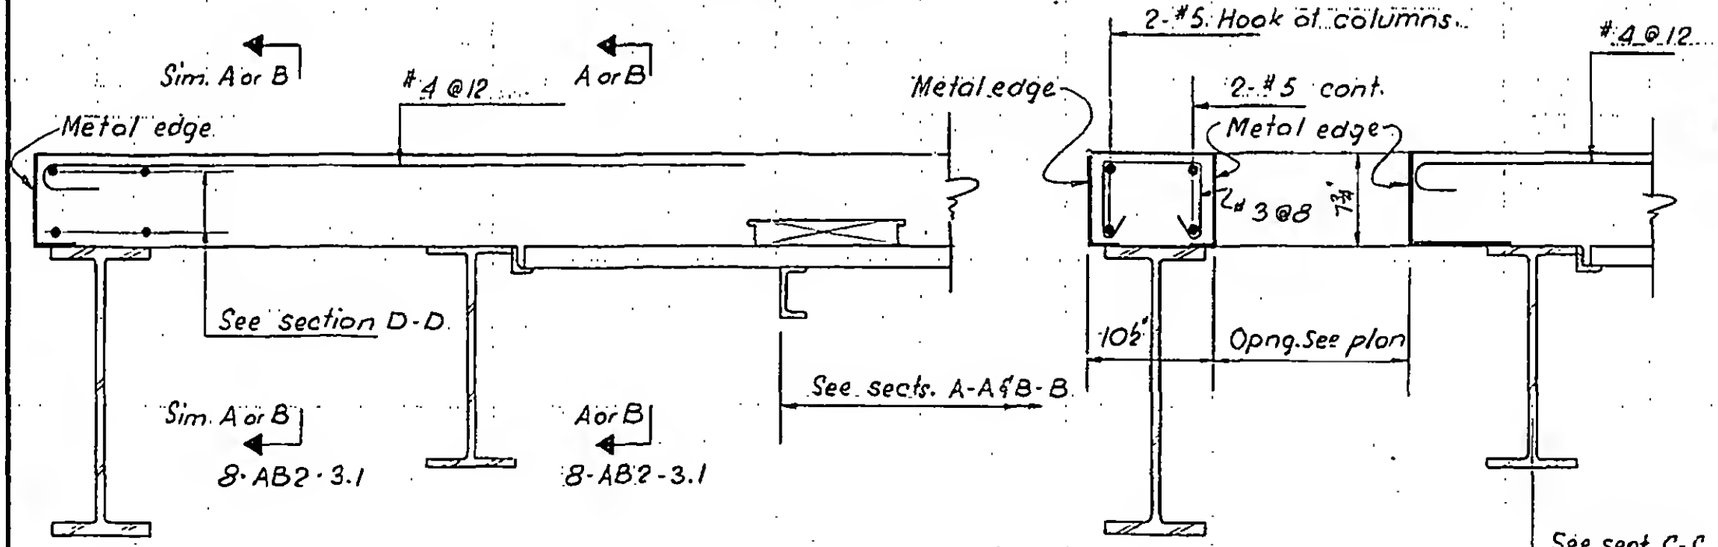

SECTION C-C

SECTION D-D

Note: For reinf. not shown see plans, 8-AB2-3.1 & 8-AB2-7

LICENSED PROFESSIONAL ENGINEER LESLIE E. ROBERTSON No. 34360 UNIVERSITY OF THE STATE OF NEW YORK

DESIGNED T. O'Neill

DRAWN T. Terrelonge

REVIEWED

8-AB2-24