

SKILLING, HELLE, CHRISTIANSEN, ROBERTSON — Structural & Civil Engineers

PROJECT: THE WORLD TRADE CENTER | TITLE: TYPICAL SECTIONS THRU EXTERIOR WALL | DATE: 3-16-70


REVISIONS

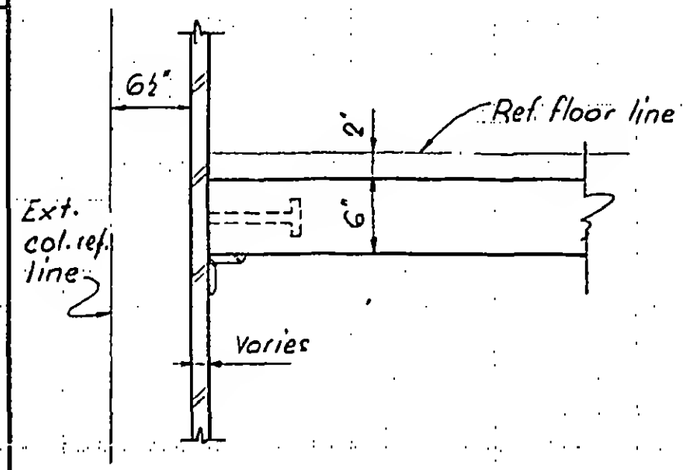

SECTION E - E

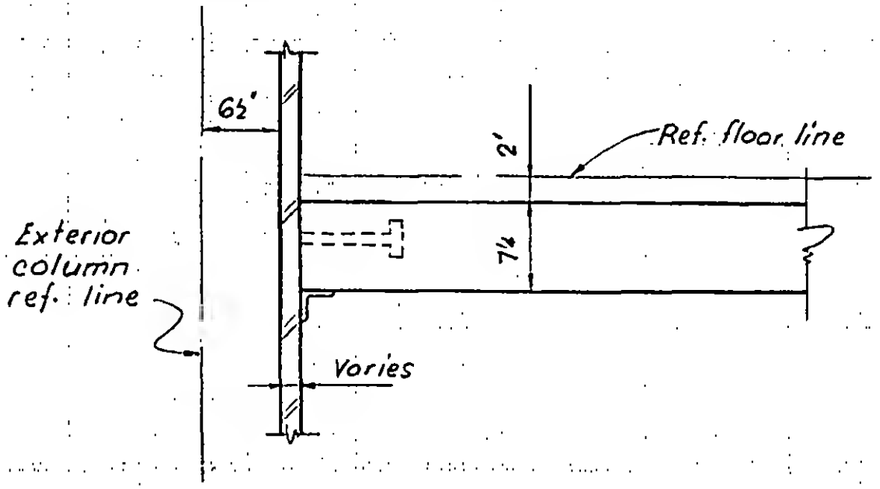

SECTION F - F

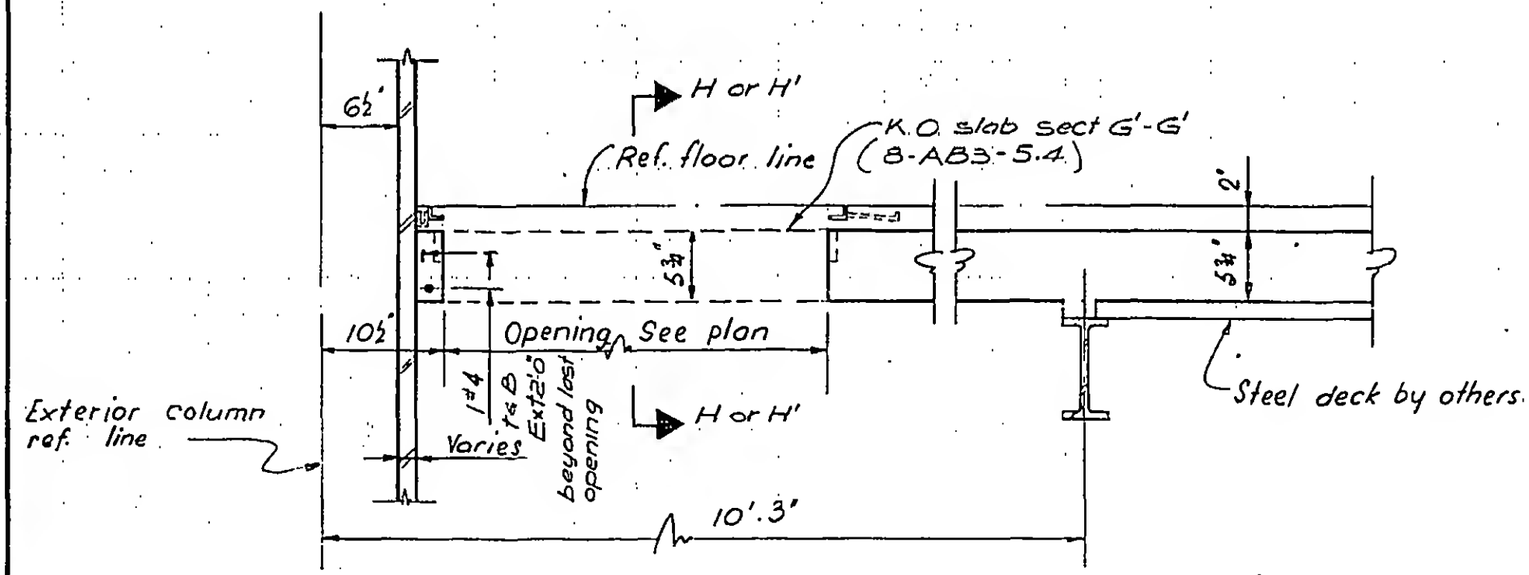

SECTION G - G

SECTION G'-G' as noted

Note: For reinf. not shown see plans.

LICENSED PROFESSIONAL ENGINEER — LESLIE E. ROBERTSON — No. 34360 — UNIVERSITY OF THE STATE OF NEW YORK

DESIGNED: T O'Neill

DRAWN: T. Terrelonge

REVIEWED:

8-AB2-25.2