
SKILLING, HELLE, CHRISTIANSEN, ROBERTSON — Structural & Civil Engineers

PROJECT: THE WORLD TRADE CENTER | TITLE: TYPICAL SECTIONS THRU EXTERIOR WALL | DATE: 3-16-70


REVISIONS

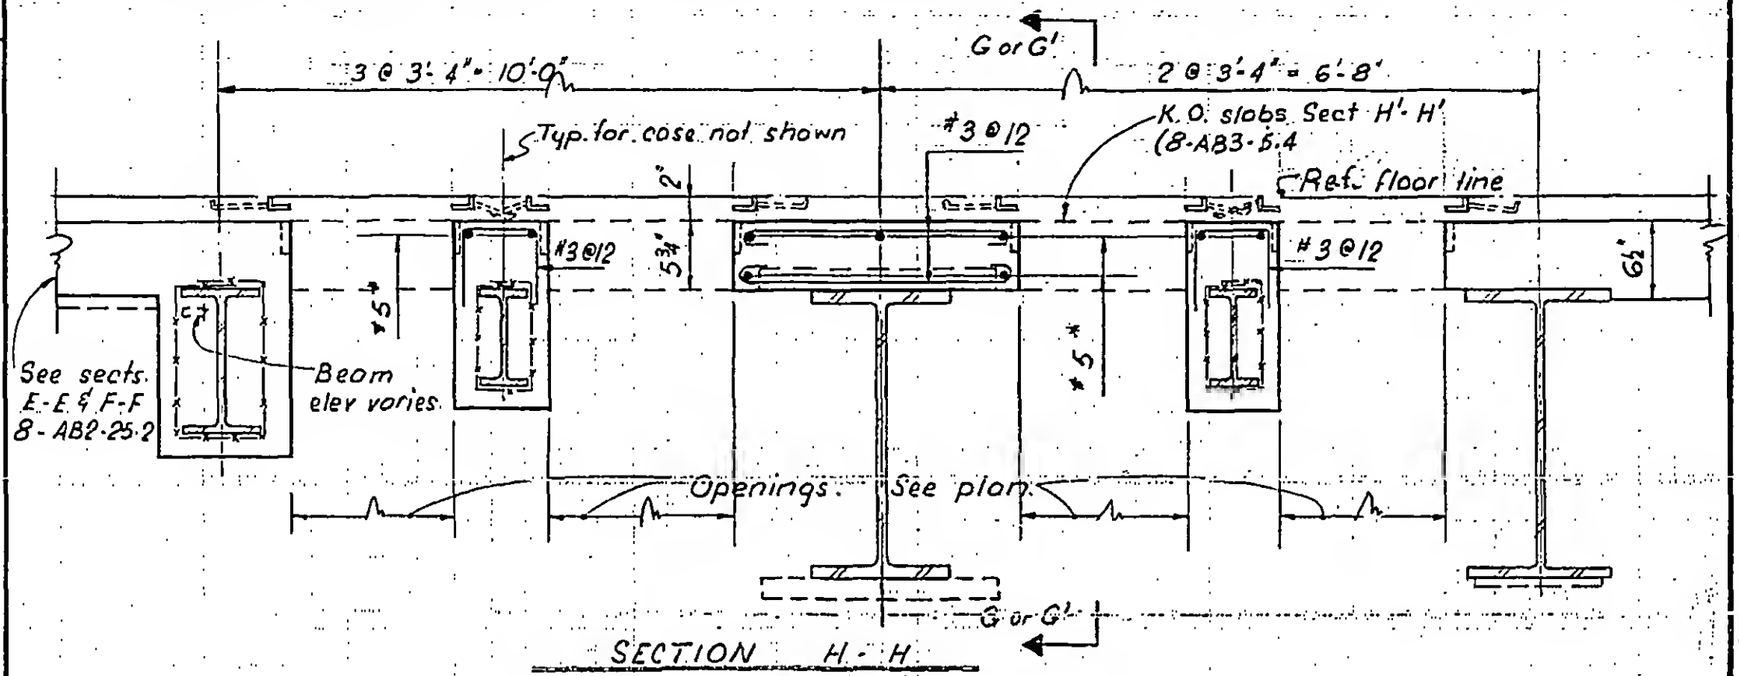

SECTION H-H

SECTION H'-H' as noted

* Hook at exterior wall and extend 4'-0" past opening

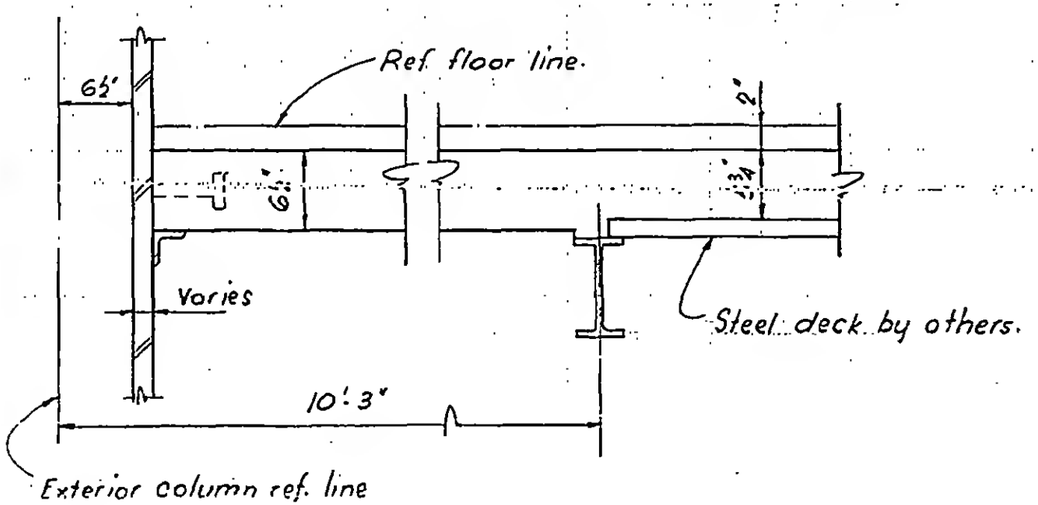

SECTION K-K

Note: For reinf. not shown see plans.

8-AB2-25.3

LICENSED PROFESSIONAL ENGINEER
LESLIE E. ROBERTSON
No. 34360
UNIVERSITY OF THE STATE OF NEW YORK

DESIGNED: T. O'Neill
DRAWN: T. Terrelonge
REVIEWED: