
SKILLING - HELLE - CHRISTIANSEN - ROBERTSON Structural & Civil Engineers


PROJECT THE WORLD TRADE CENTER | TITLE CONCRETE FIREPROOFING | DATE 3-1-68

REVISIONS


5/31/68
8-20-68
8-28-68

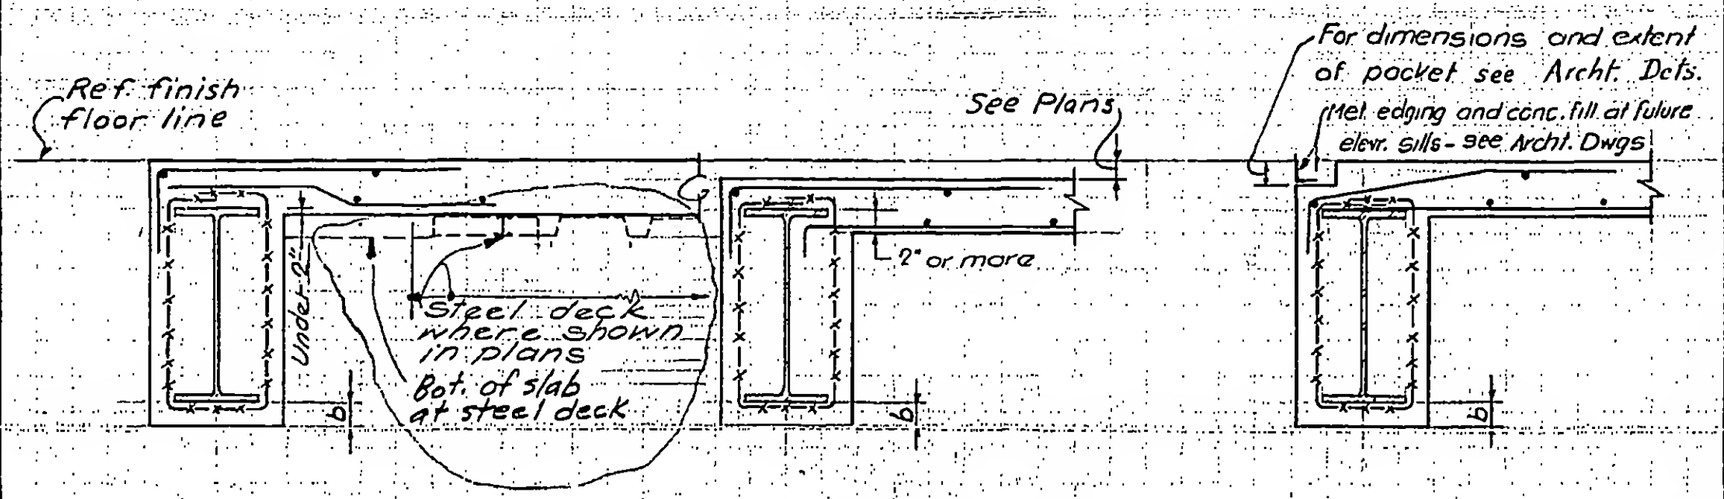


Section G-G Section H-H Section J-J

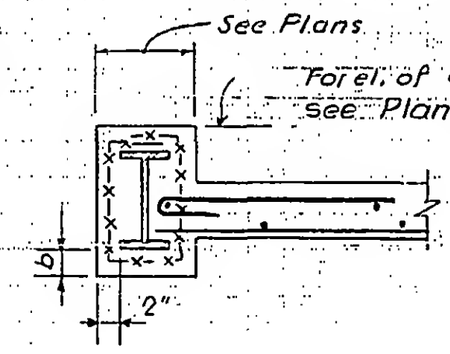

Section L-L

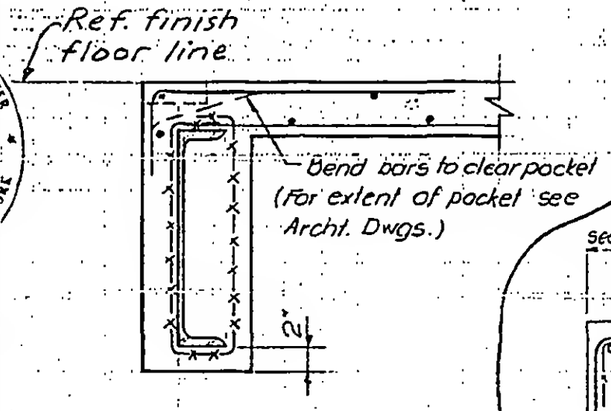

Section K-K

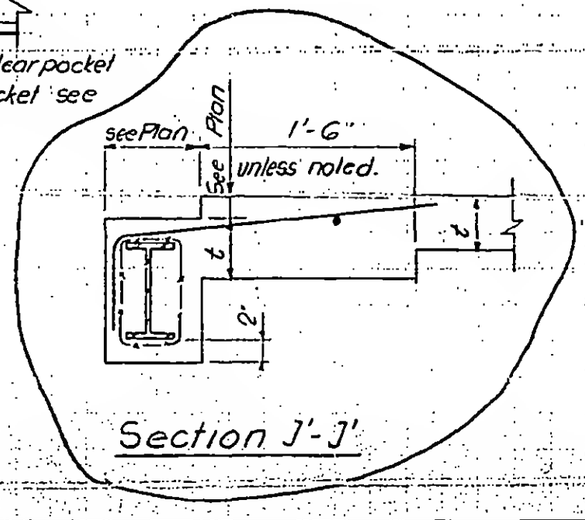

Section J'-J'

Note:
See Plans and 8-AB1-3 for slab reinforcing.

LICENSED PROFESSIONAL ENGINEER LESLIE E. ROBERTSON No. 34360 UNIVERSITY OF THE STATE OF NEW YORK

13

8-AB3-2.2

1063-L