
SKILLING - HELLE - CHRISTIANSEN - ROBERTSON Structural & Civil Engineers

PROJECT THE WORLD TRADE CENTER | TITLE CONCRETE FIREPROOFING | DATE 3-1-68


REVISIONS

10-24-69

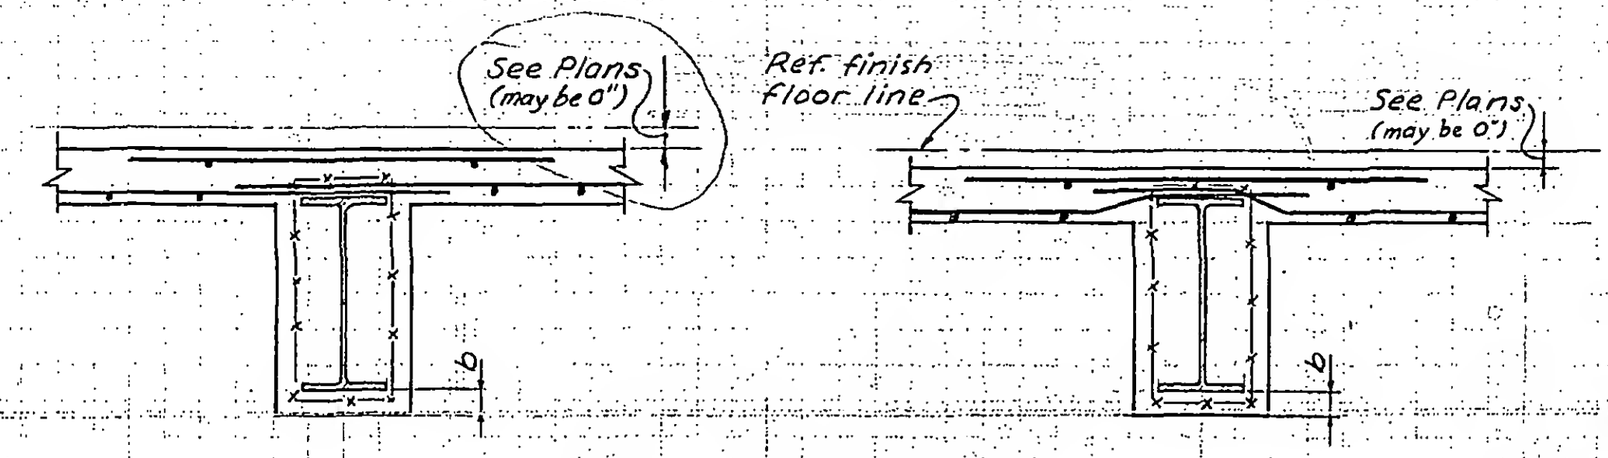

Section M-M

Section N-N

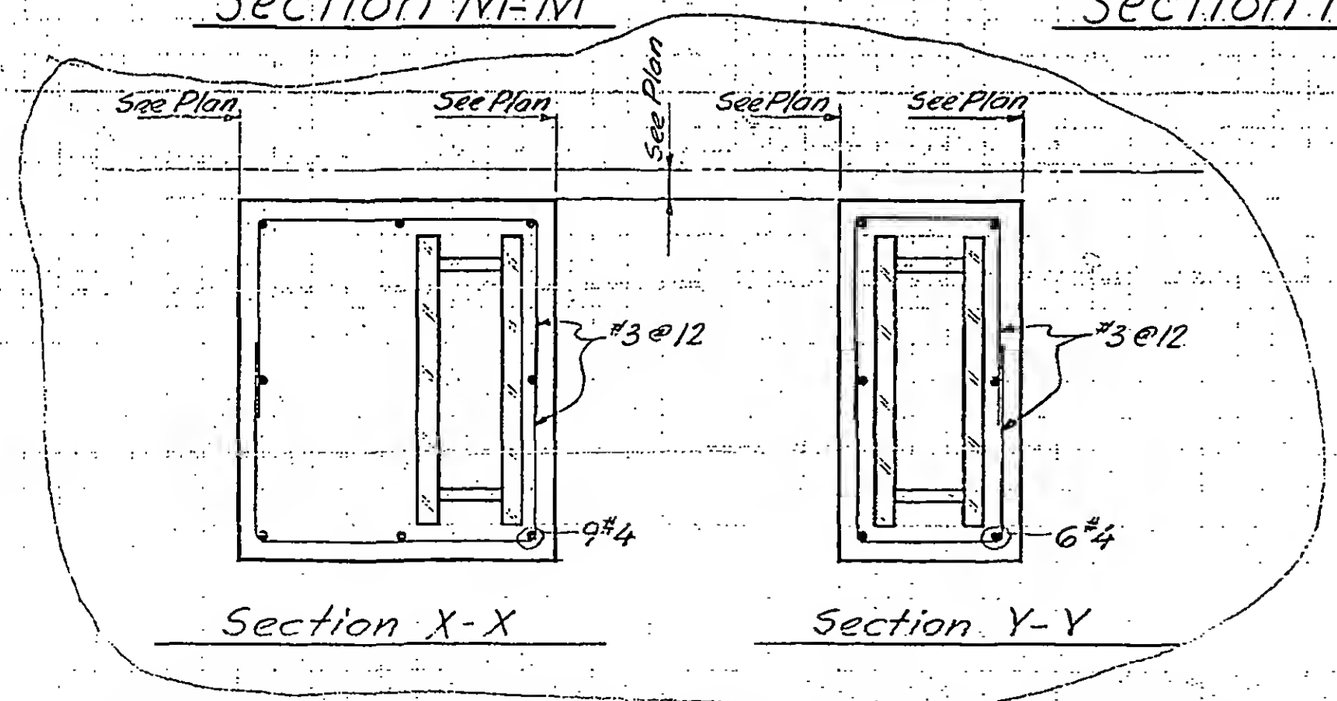

Section X-X

Section Y-Y



8-AB3-2.3