
SKILLING - HELLE - CHRISTIANSEN - ROBERTSON Structural & Civil Engineers

PROJECT THE WORLD TRADE CENTER | TITLE SECTIONS AT DEPRESSIONS | DATE 3-1-68

REVISIONS
1-17-69

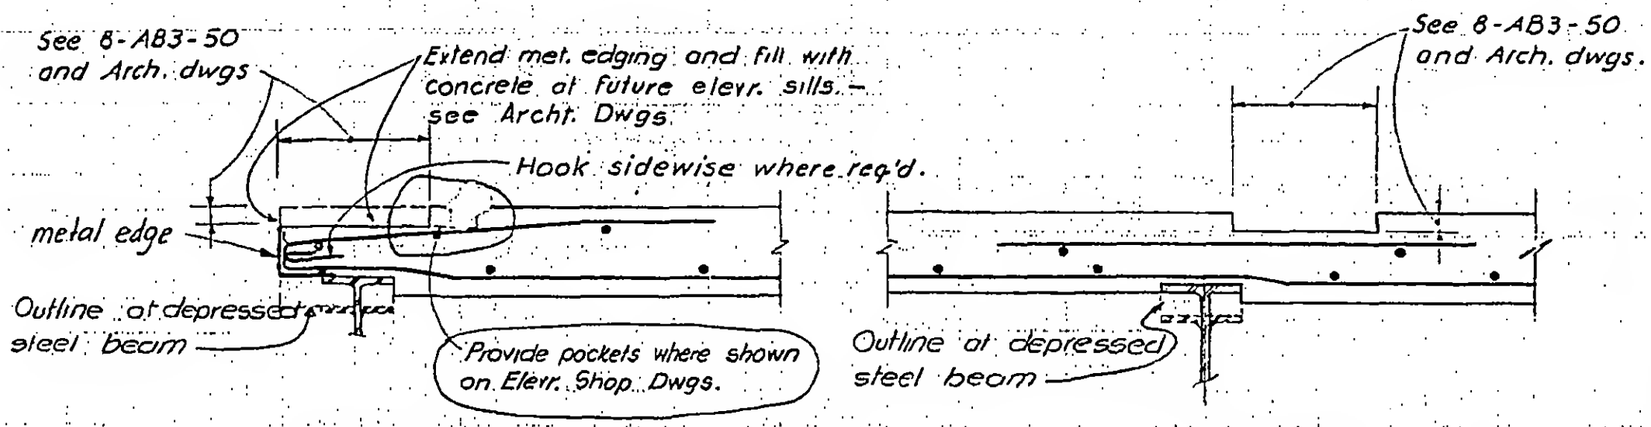

Section D-D Section C-C

For size and length of bars, raiser bars, and other details not shown, see Plans and 8-AB1-3



8-AB3-4.2