
SKILLING - HELLE - CHRISTIANSEN - ROBERTSON Structural & Civil Enginoors


PROJECT THE WORLD TRADE CENTER | TITLE DETAILS AT LOCAL ELEVATOR MACHINE ROOM | DATE 3-1-68

REVISIONS

3-12-69

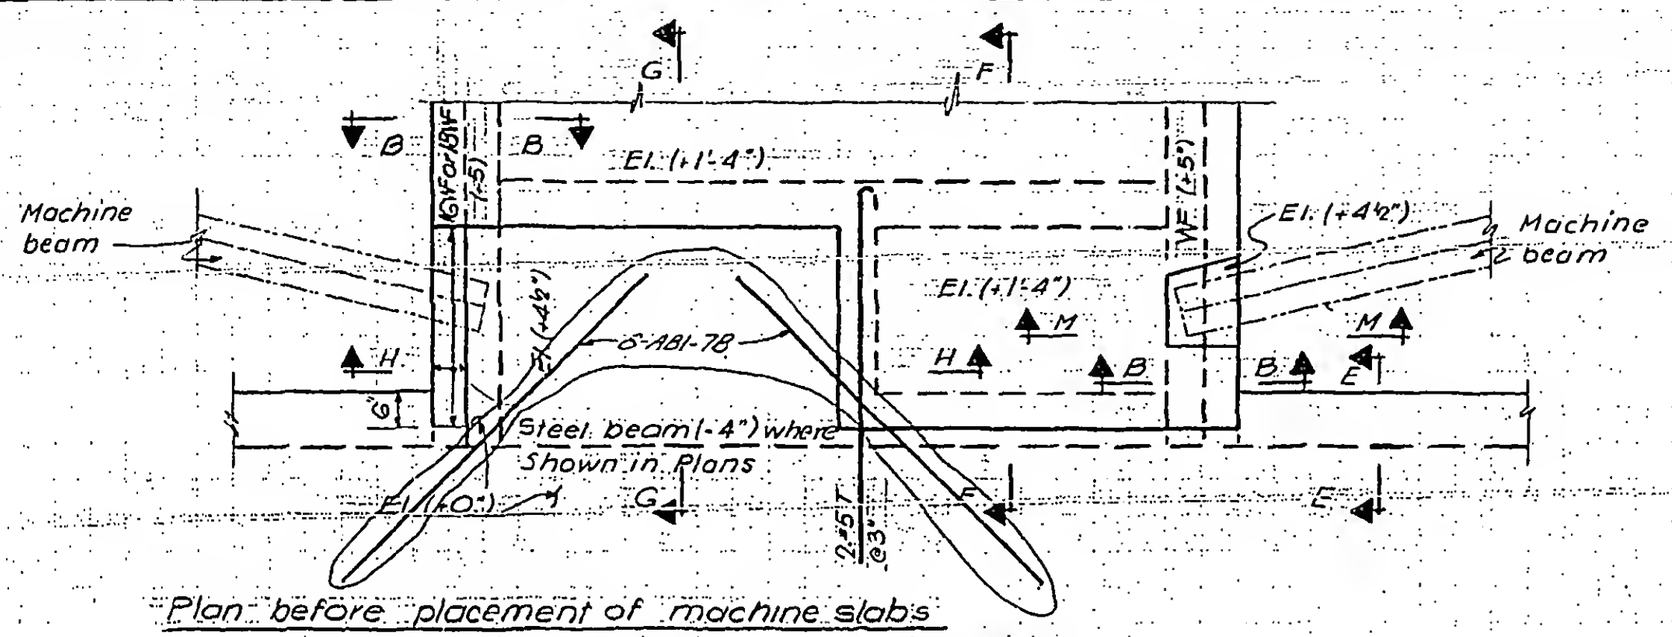

Plan before placement of machine slabs

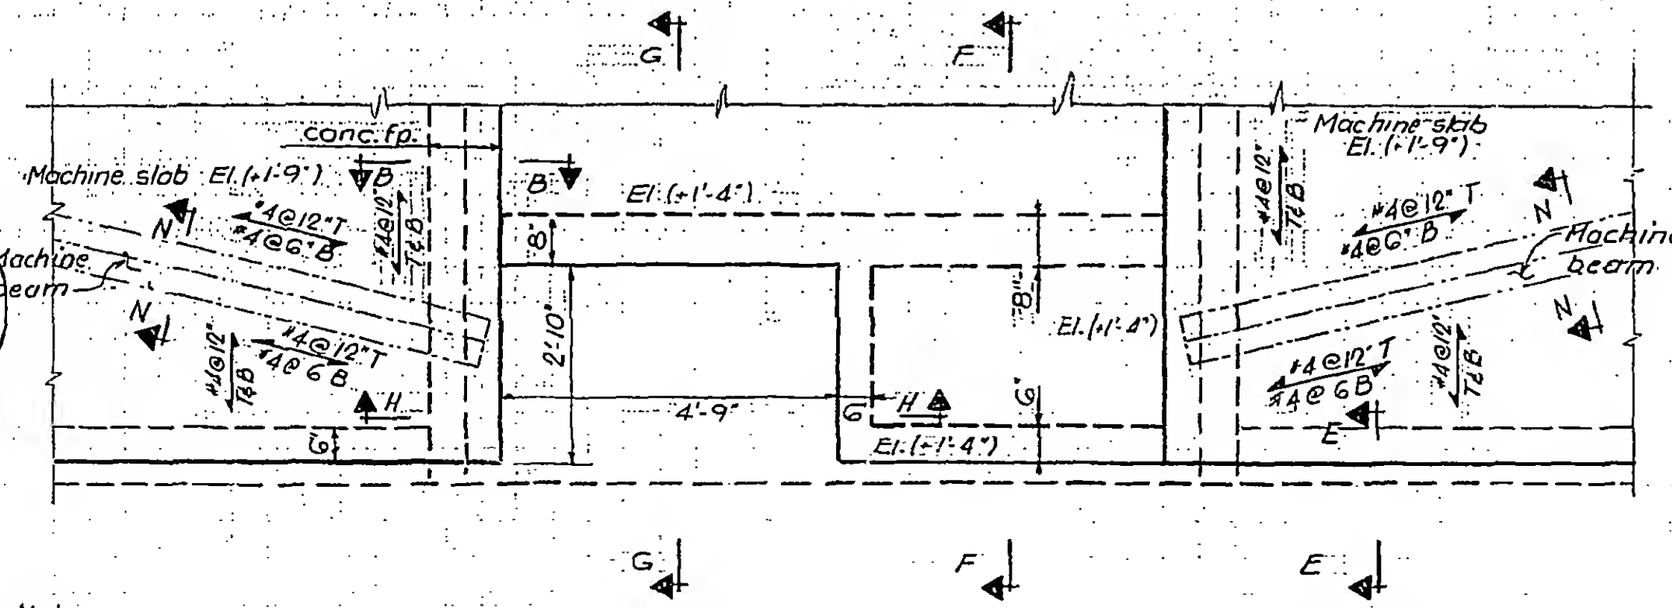

Plan after placement of machine slabs

Notes:

Floor 56 shown

Floors 18, 26, 34, 63 & 88 similar

Floors 69, 95 & 102 opp. hand.

Detail S

PLAN AT MACHINE ROOM FLOORS

8-AB3-G.1

LICENSED PROFESSIONAL ENGINEER LESLIE E. ROBERTSON No. 34360 UNIVERSITY OF THE STATE OF NEW YORK