
SKILLING - HELLE - CHRISTIANSEN - ROBERTSON Structural & Civil Engineers

PROJECT THE WORLD TRADE CENTER | TITLE ALTERNATE DETAIL FOR ELECTRICAL CLOSET | DATE 8-10-69

REVISIONS
8/19/69

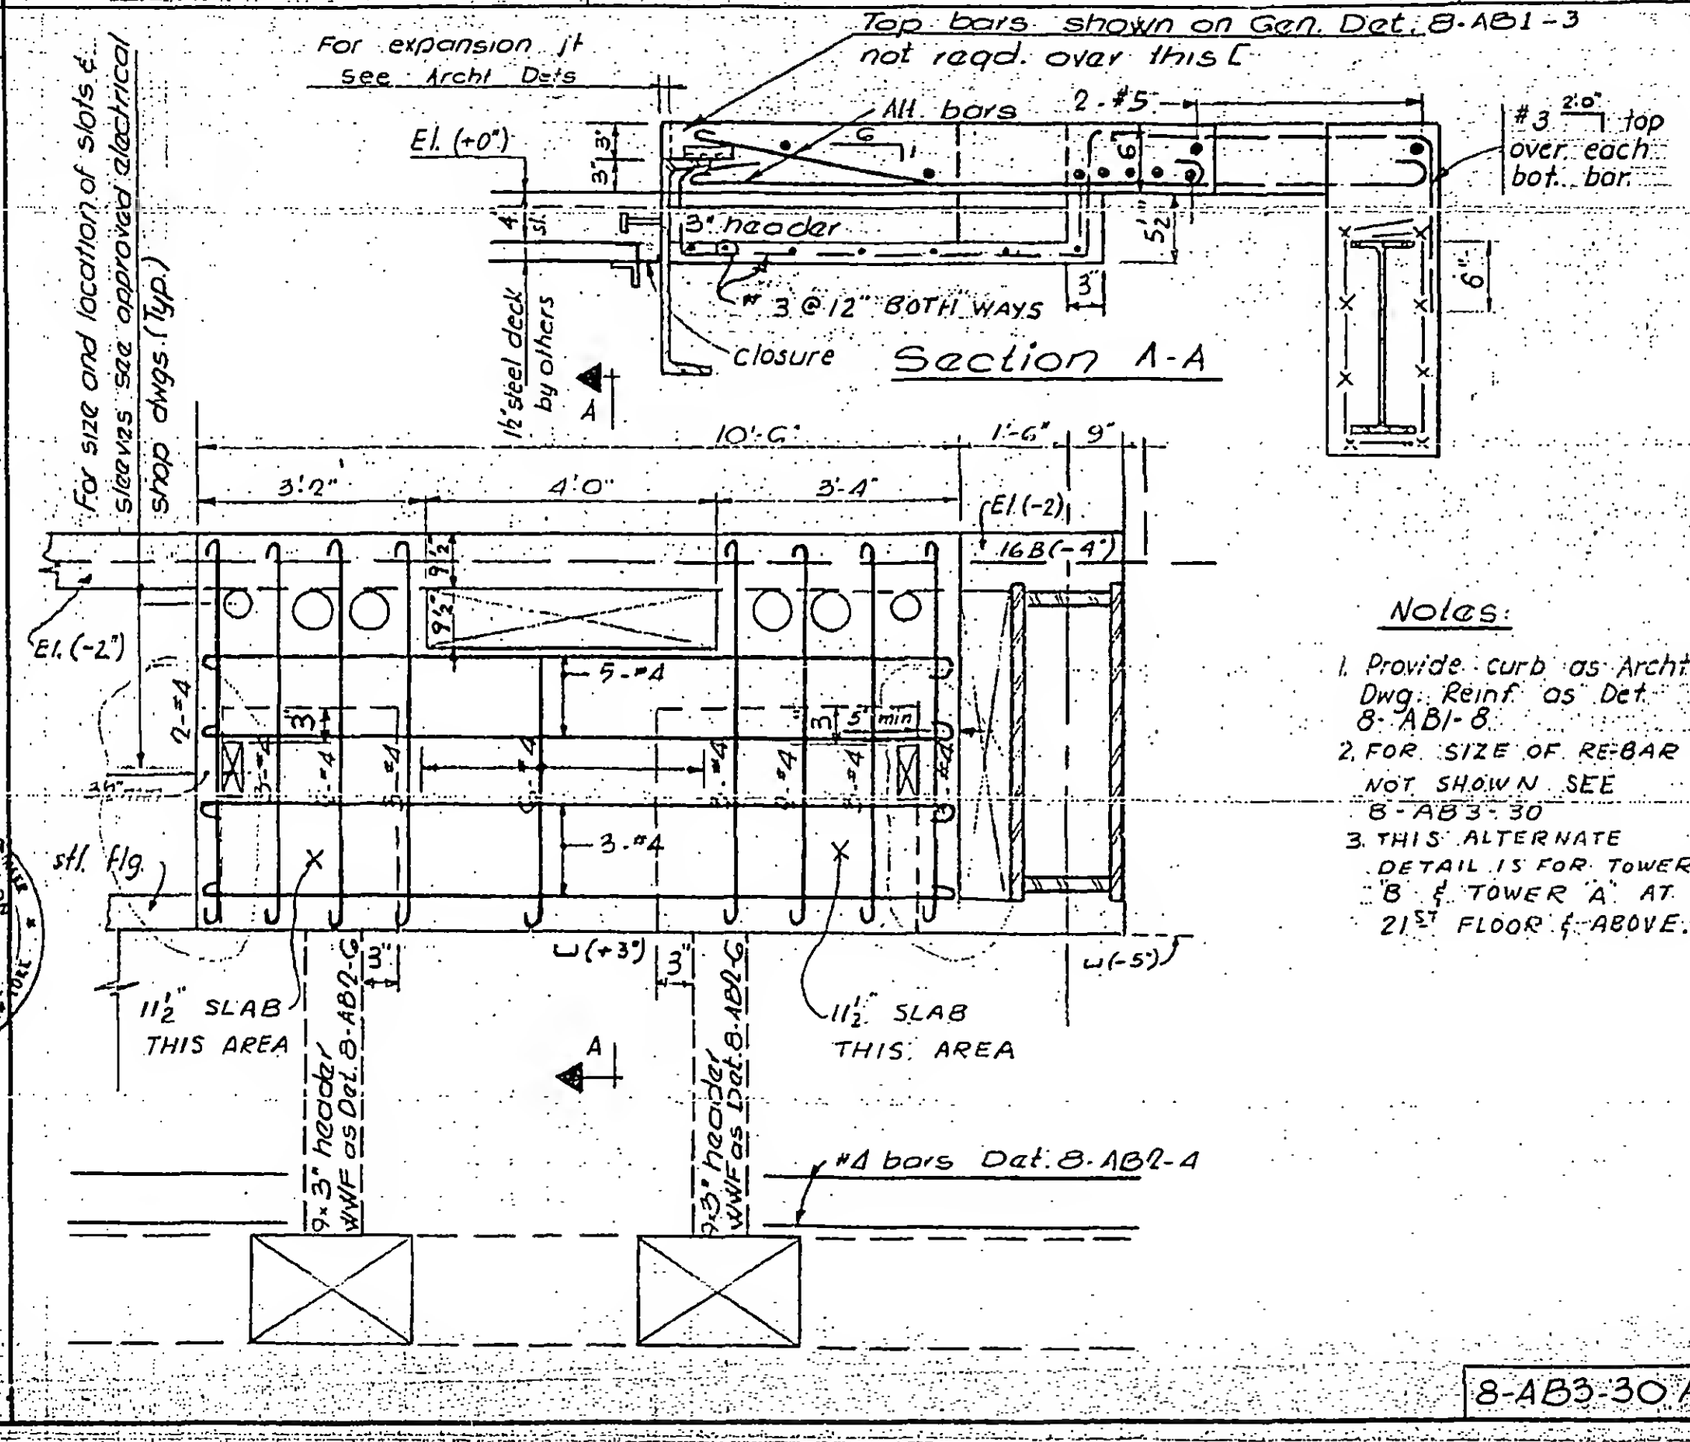

Notes:

1. Provide curb as Archt Dwg. Reinf as Det 8-AB1-8.
2. FOR SIZE OF RE-BAR NOT SHOWN SEE 8-AB3-30
3. THIS ALTERNATE DETAIL IS FOR TOWER 'B' ℄ TOWER 'A' AT 21ST FLOOR ℄ ABOVE.

LICENSED PROFESSIONAL ENGINEER LESLIE E. ROBERTSON No. 04360 REGISTERED OF THE STATE OF NEW YORK

8-AB3-30A