
SKILLING, HELLE, CHRISTIANSEN, ROBERTSON — Structural & Civil Enginoors

PROJECT THE WORLD TRADE CENTER | TITLE STAIR OUTSIDE CORE | DATE 3-1-68

REVISIONS

10-24-69
Gen. rev.

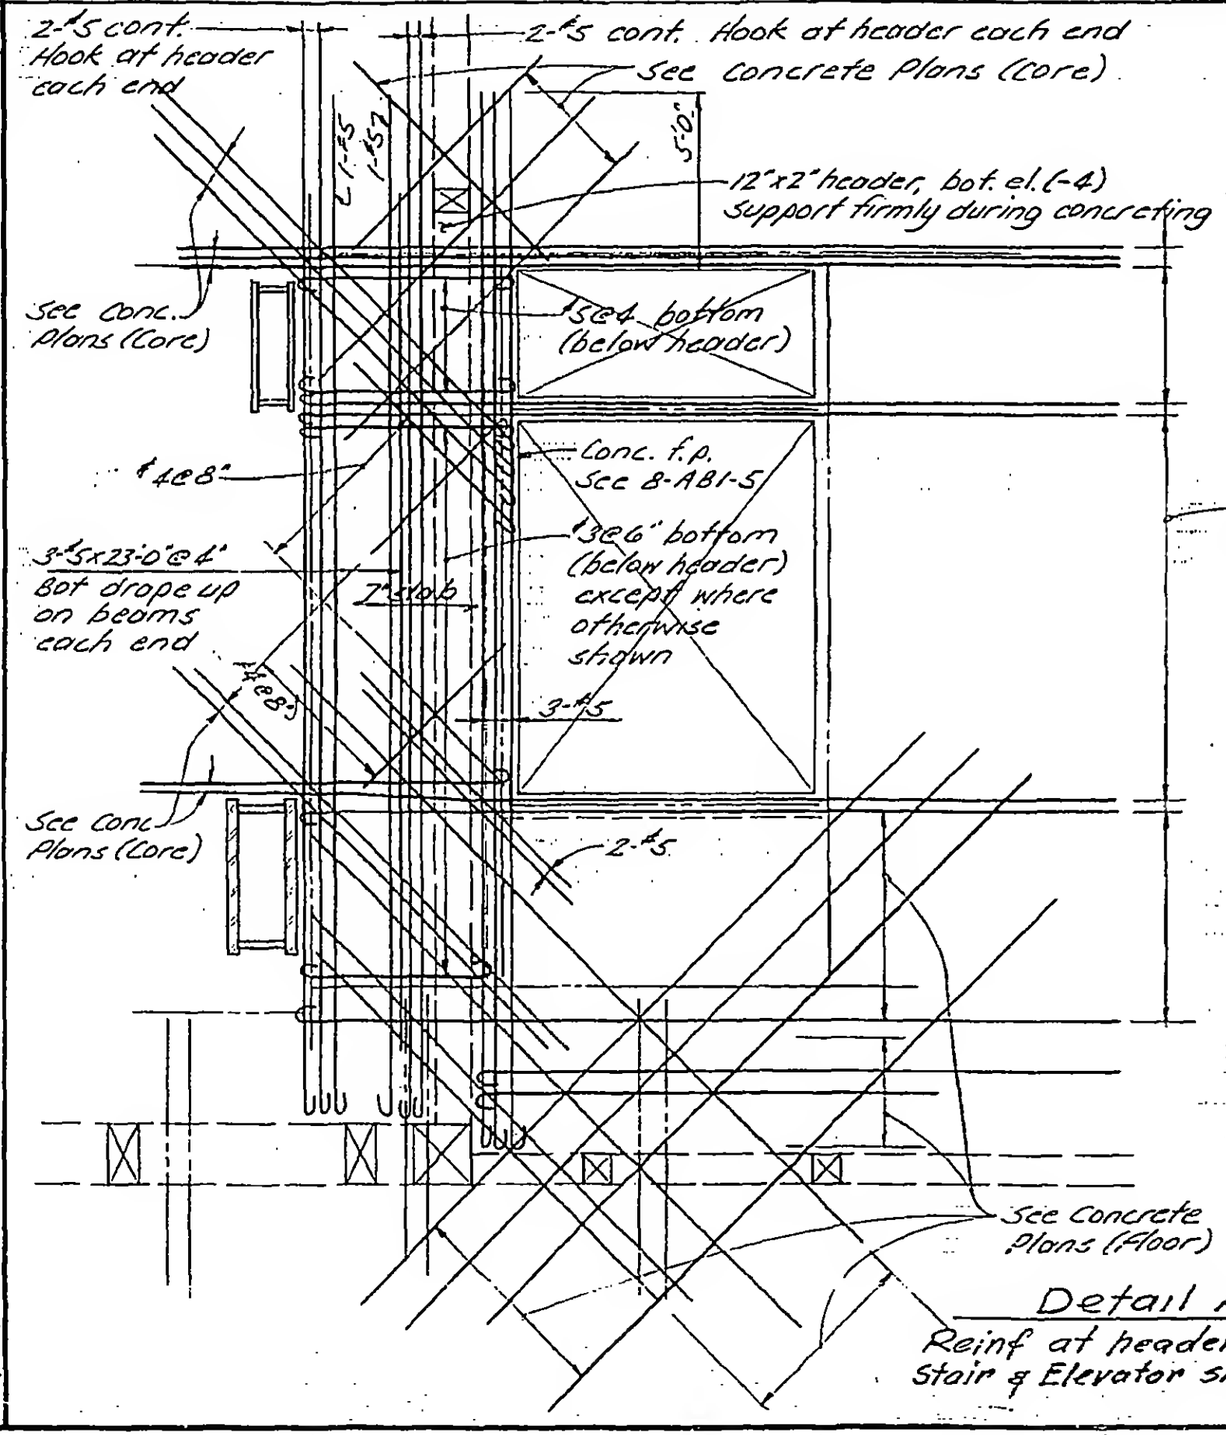

Notes:
Floor 46.e Col 1008 shown. Other locations similar and/or opp. hand. for modifications and for additional reinf. see applicable plans and details.

Detail A

Reinf at header placed between Stair & Elevator shaft.

DESIGNED

DRAWN J Adams

REVIEWED

8-AB3-51