
SKILLING, HELLE, CHRISTIANSEN, ROBERTSON — Structural & Civil Engineers

PROJECT: THE WORLD TRADE CENTER | TITLE: SHAFTS AT CORNERS OF CORE | DATE: 4-8-69

REVISIONS

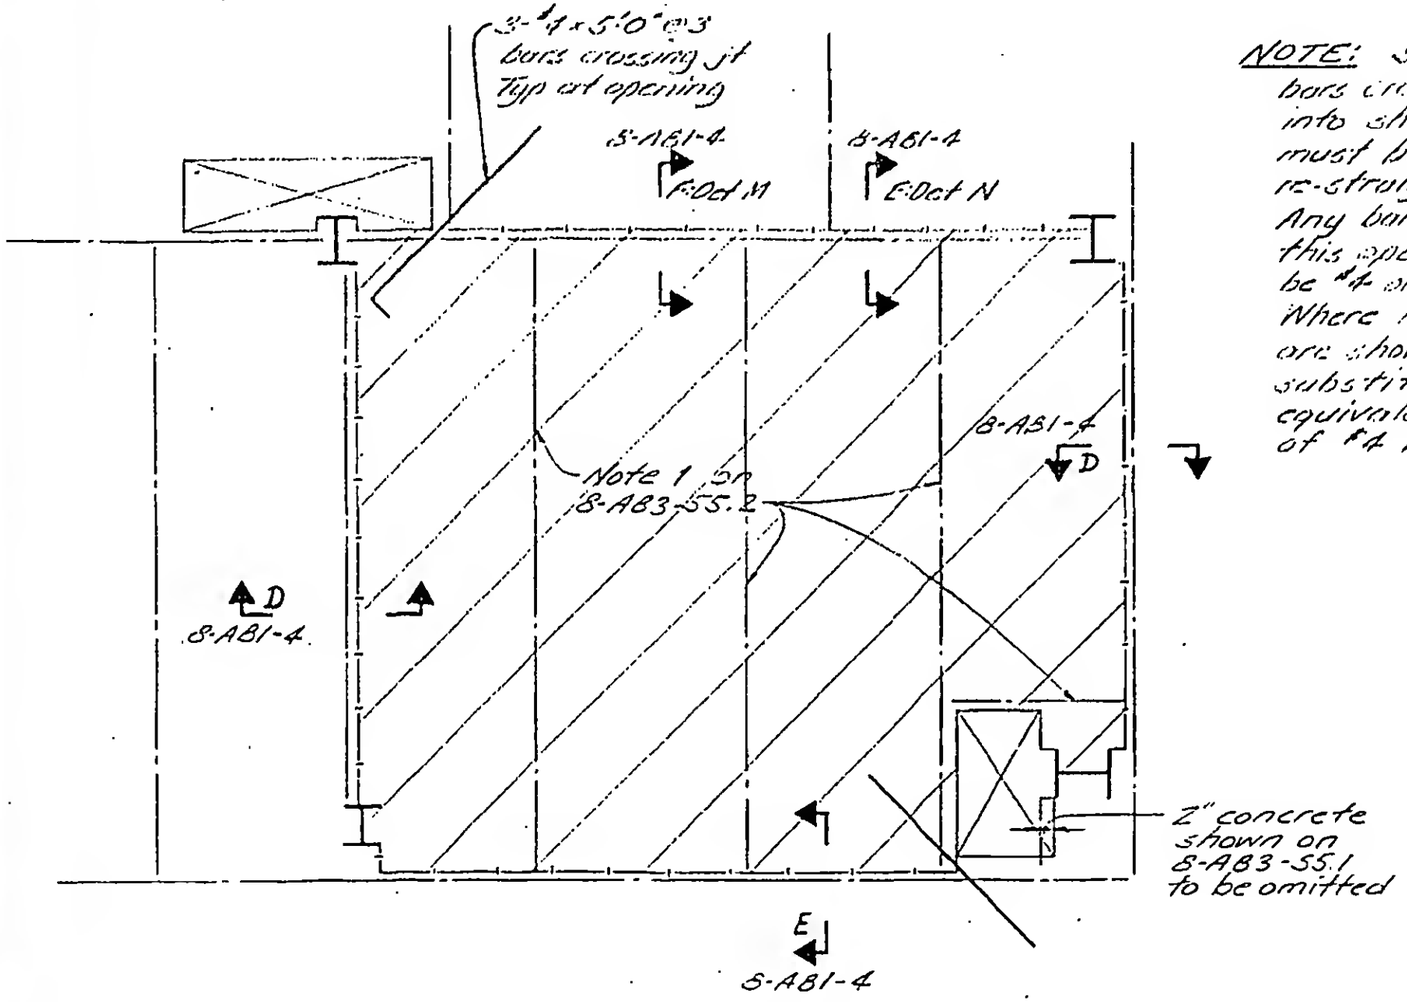

NOTE: Some of the bars crossing joint into shaded area must be bent and re-straightened. Any bars subject to this operation shall be #4 or smaller. Where larger bars are shown in Plan, substitute an equivalent amount of #4 bars.

Details M & N

Drawn for Floor 87 at Col 1008
Other locations similar and/or opp hand
Openings and other details vary - see plans

LICENSED PROFESSIONAL ENGINEER — LESLIE E. ROBERTSON — No. 34360 — UNIVERSITY OF THE STATE OF NEW YORK

DESIGNED: A.L.A

DRAWN:

REVIEWED:

8-AB3-55.10